All dimensions must be checked on-site and not scaled from this drawing.

All rights prescribed in Chapter IV of the Copyright, Design & Patents Act 1988 have been generally asserted. The copyright remains with NU Architects at all times unless specifically agreed otherwise.

© copyright

NU Architects registered in England and Wales.
Registration No.06987620

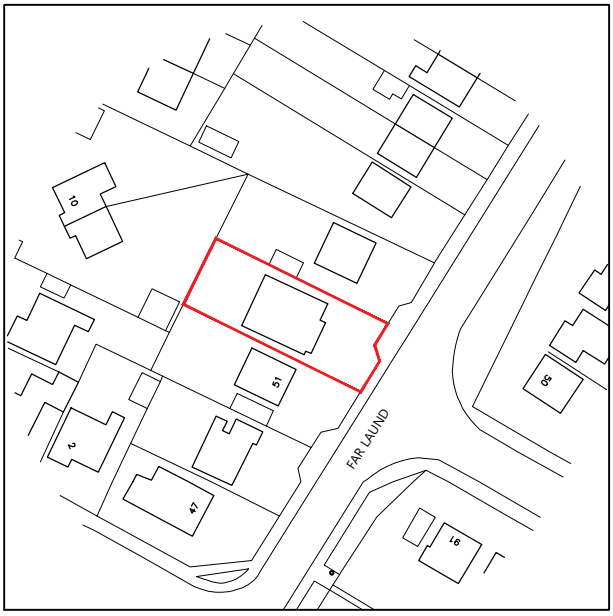

Ordnance Survey (c) Crown Copyright 2011. All rights reserved. Licence number 100020449

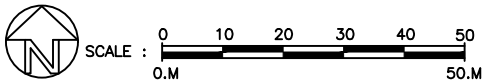

Site Location Plan - Scale 1:1250

Client	Mr & Mrs Williams		
Job Title	53 Far Laund Belper DE56 1FJ		
Drawing Title	Site Location Plan		
Drawing No	1611-V17_100	Status PLANNING	
Date	30/08/22	Scale 1:1250	Rev

NU ARCHITECTS

14 Pools Brook Park, Kingswood, Hull, East Yorkshire HU7 3GE
M: 07983533255 T: 01482 824 292

ARB Registration: 072550A RIBA Membership: 20001308