All dimensions must be checked on-site and not scaled from this drawing.

All rights prescribed in Chapter IV of the Copyright, Design & Patents Act 1988 have been generally asserted. The copyright remains with NU Architects at all times unless specifically agreed otherwise.

© copyright

NU Architects registered in England and Wales.
Registration No.06987620

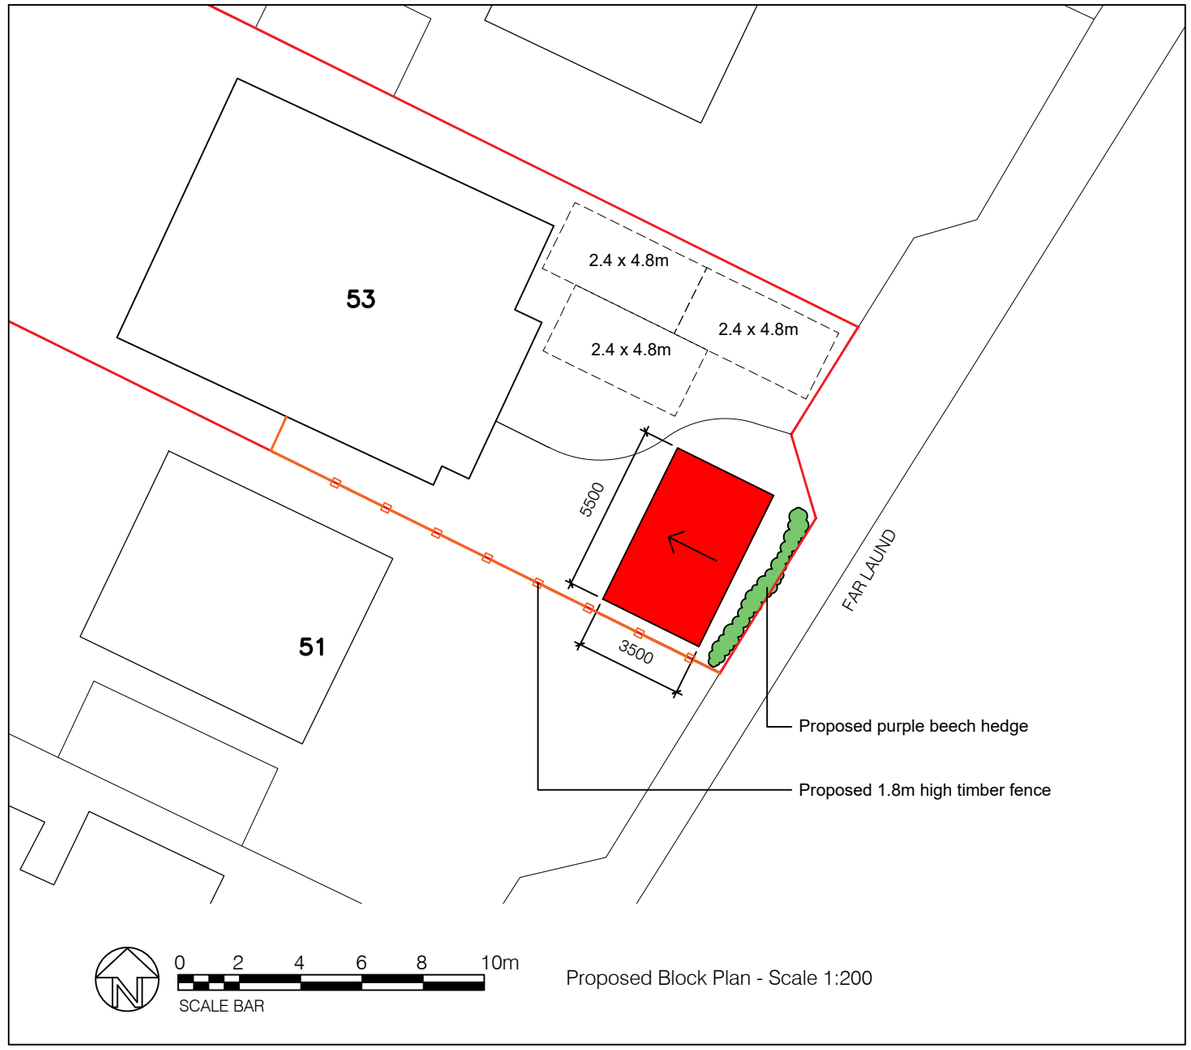

Proposed Block Plan - Scale 1:200

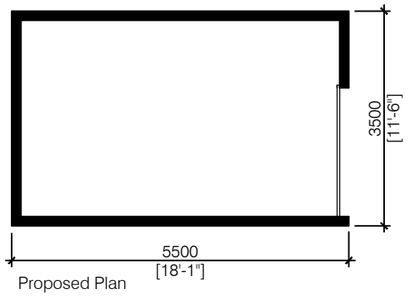

Proposed Plan

Materials Key

1. Anthracite Grey uPVC fascia board
2. Sedum Roof
3. Anthracite Grey Garage Door
4. Timber clad

0 1 2 3 4 5m
SCALE BAR

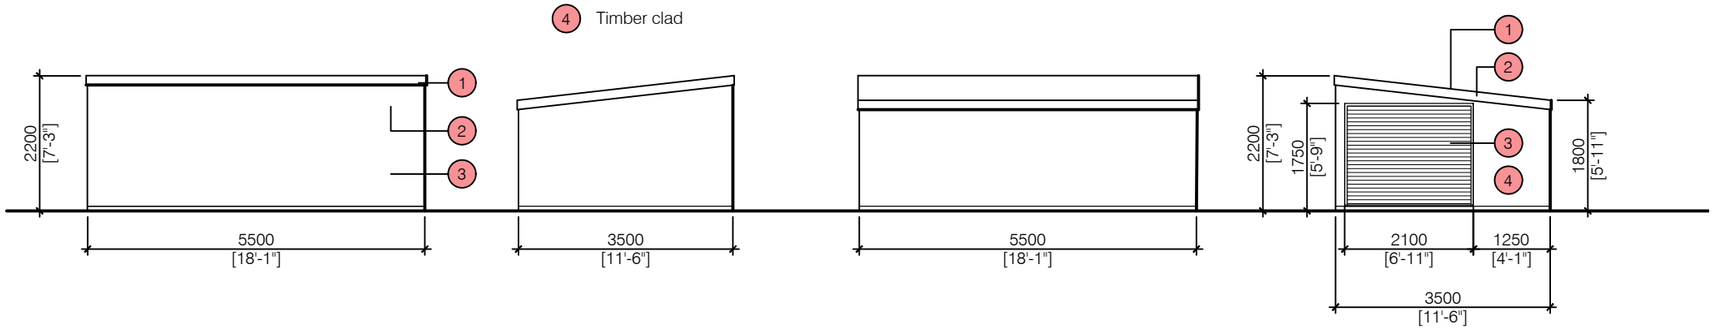

Proposed South East Facing Elevation

Proposed South West Facing Elevation

Proposed North West Facing Elevation

Proposed North East Facing Elevation

Rev	Date	Revision	By	Appd

Client
Mr & Mrs Williams

Job Title
53 Far Laund
Belper
DE56 1FJ

Drawing Title
Motorcycle Storage
Proposed Plan & Elevations and Site Plan

Status
PLANNING

Date	Scale	Drawn
18/08/22	1:100; 1:200 @ A3	NMR

Drawing No.	Rev.
1611-V11_101	

NU ARCHITECTS

14 Pools Brook Park, Kingswood, Hull, East Yorkshire HU7 3GE
M: 07983533255 T: 01482 824 292

ARB Registration: 072550A RIBA Membership: 20001308