



Proposed South Elevation (Front)

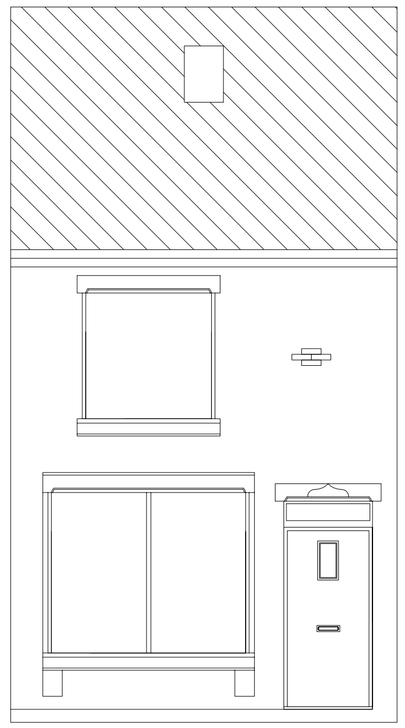


Proposed North Elevation (Rear)



Proposed Side Elevation (East)

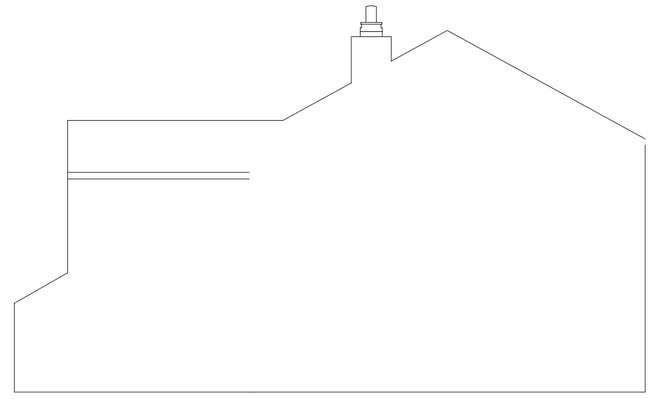

Existing Side Elevation (West) (Unchanged)

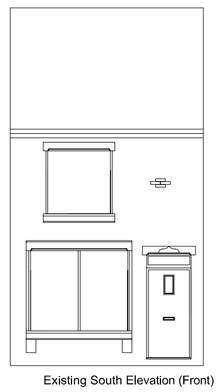


Existing South Elevation (Front)




Existing North Elevation (Rear)




Existing Side Elevation (East)

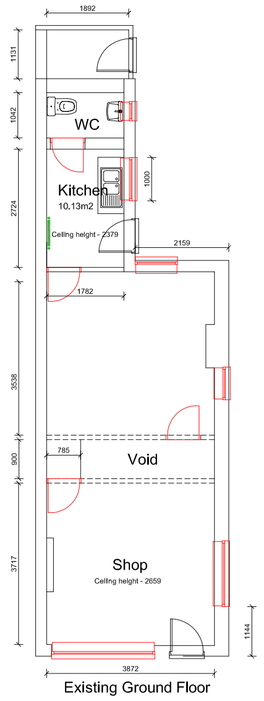


Existing Ground Floor

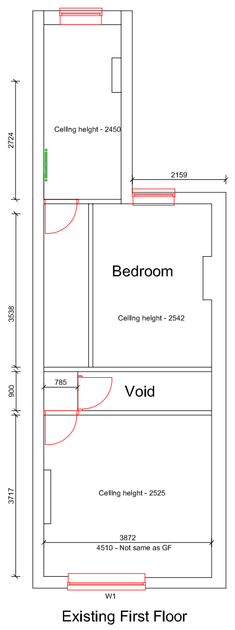


Existing First Floor

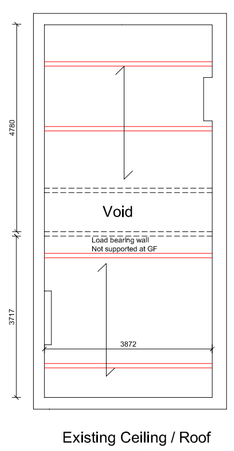


Existing Ceiling / Roof
Ceiling height - 2500

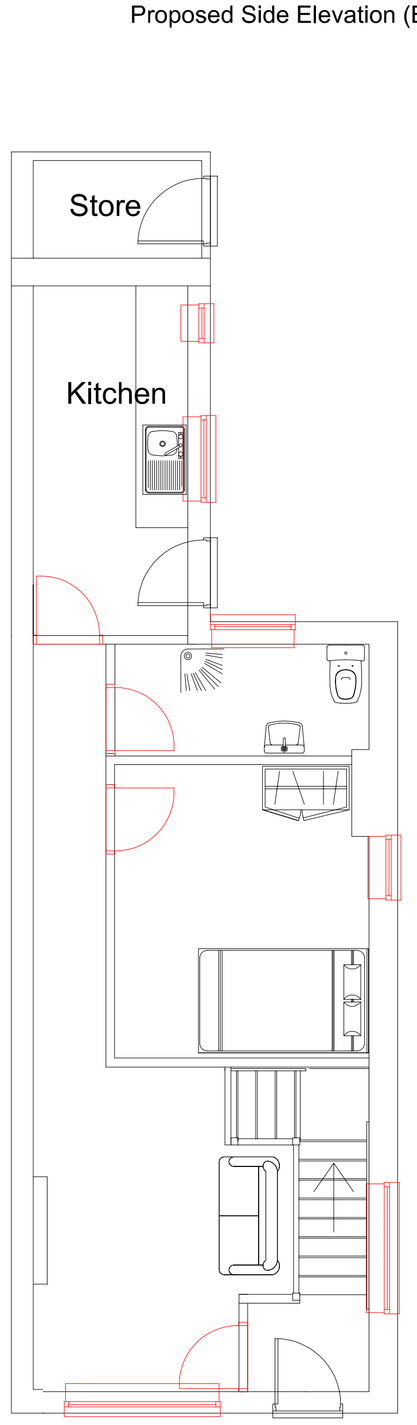

Proposed Ground Floor

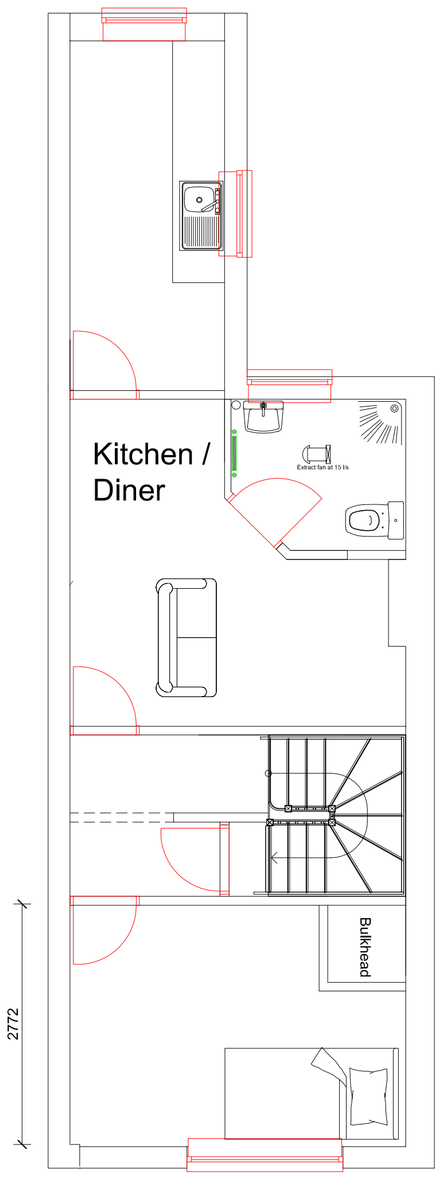

Proposed First Floor

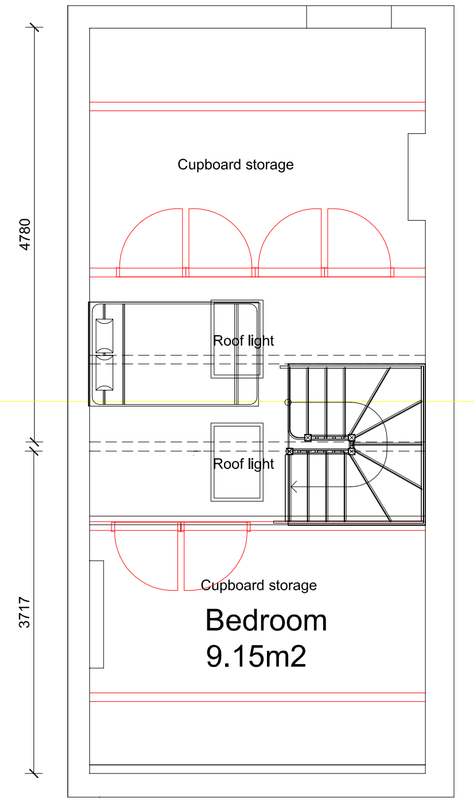

Proposed Second Floor

Client: Timothy Guest
Project: Flat Conversion
Site: 41 Nottingham Road Alfreton, DE55 7HL
Title: Layouts and Elevations
Scale: 1:50, 1:100