
Proposed area for annex

Site Plan

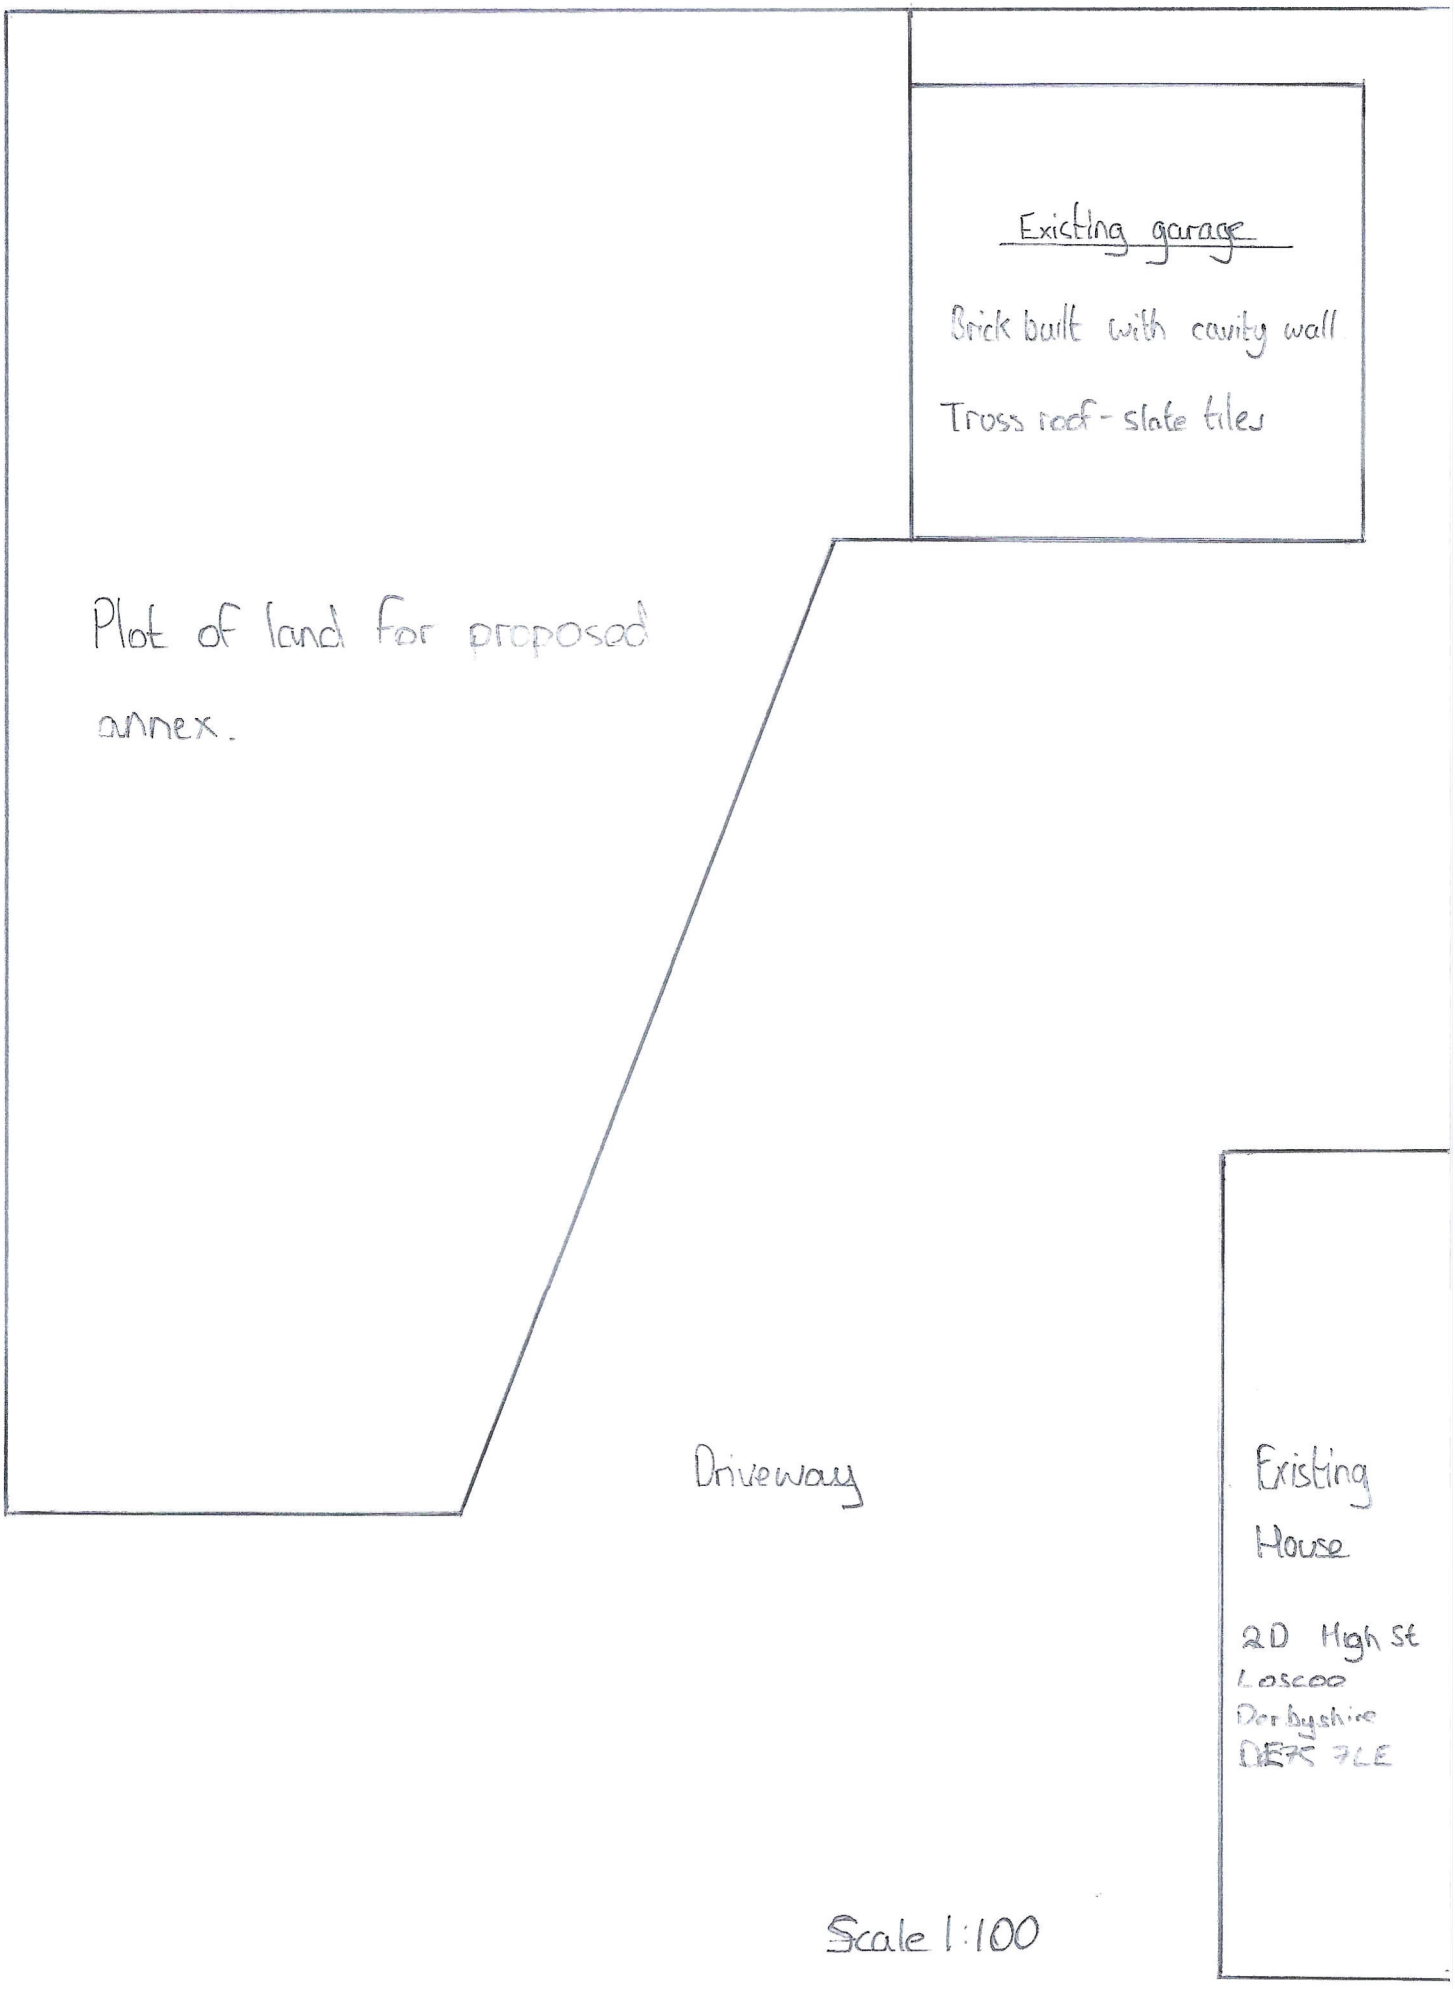

Scale 1:100