
Proposed Annex Plan View

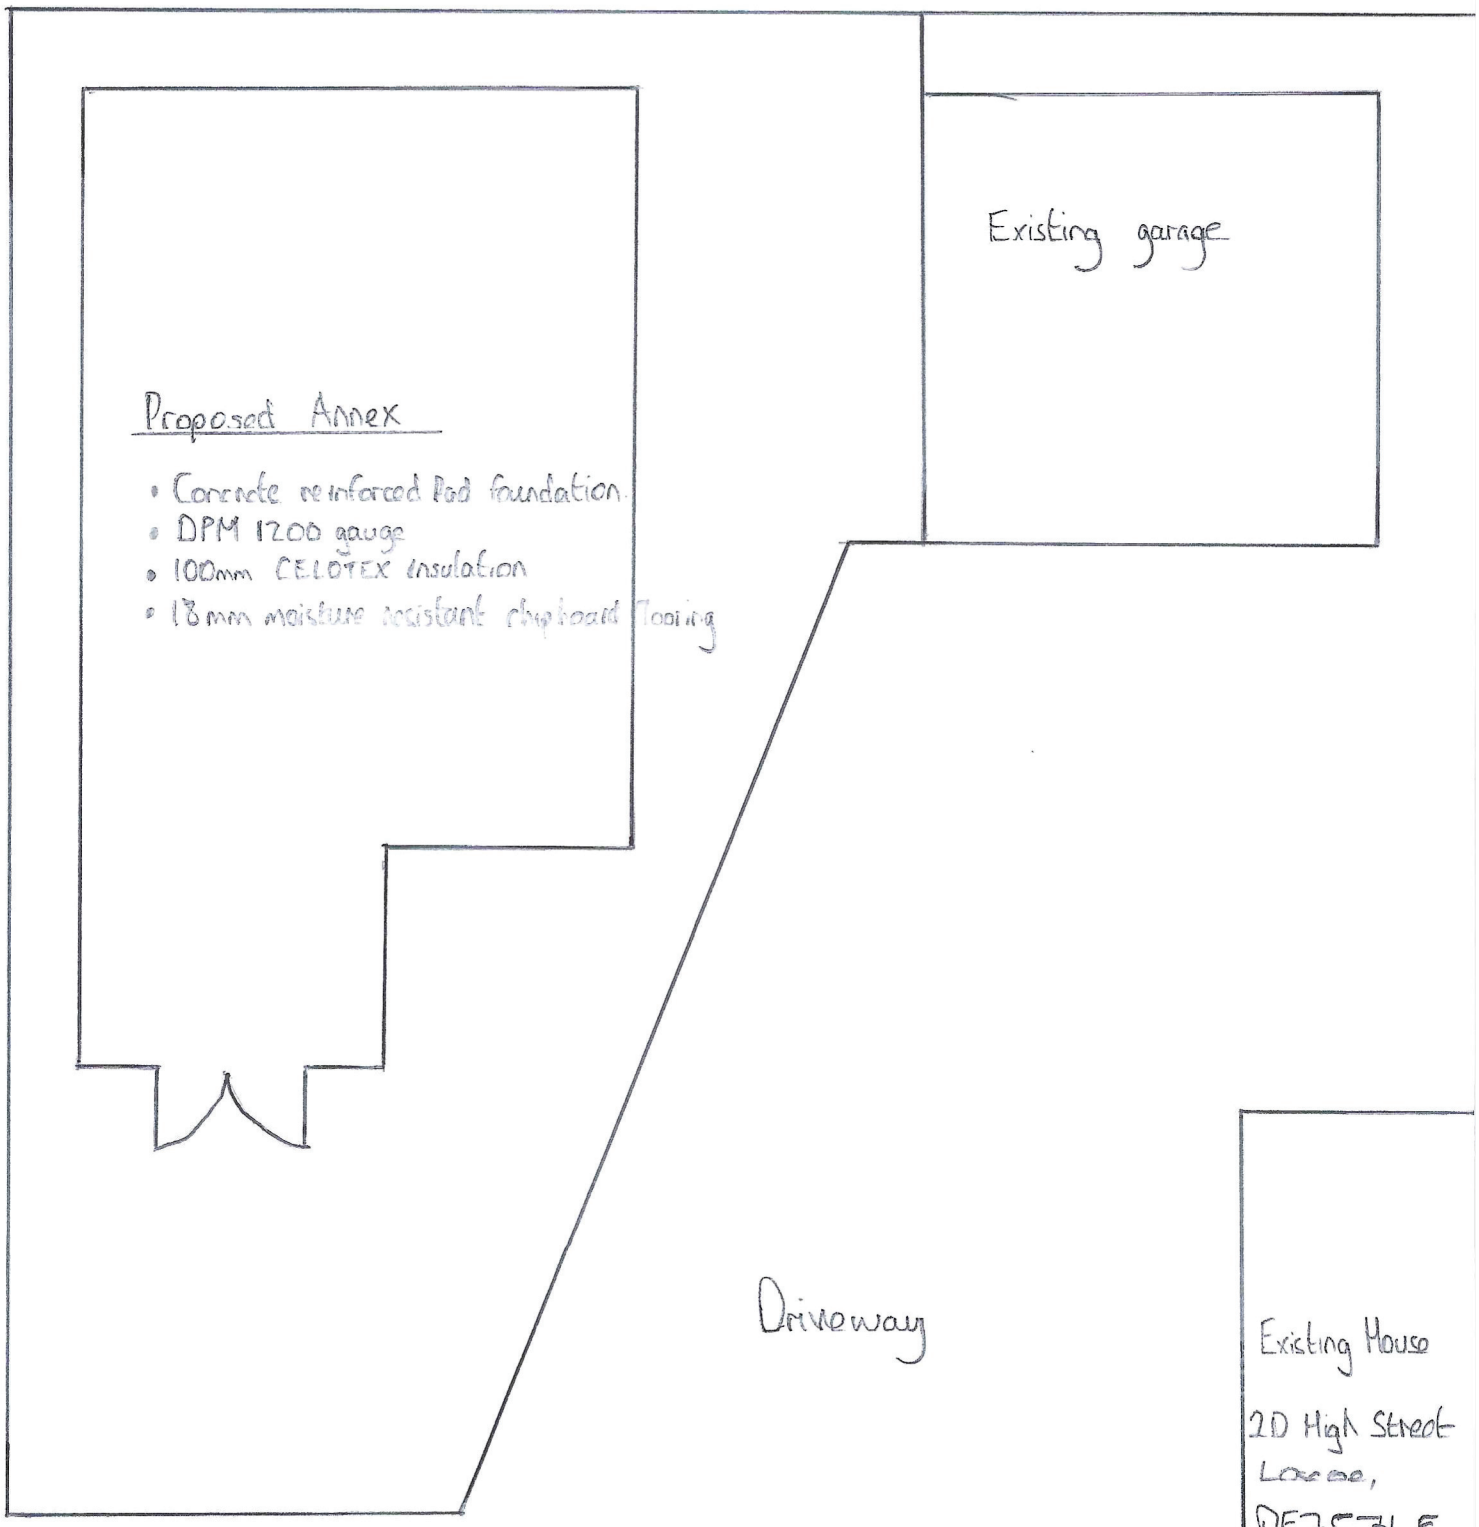

Scale - 1:100