Site plan - 115a Bridge Street - Location Plan

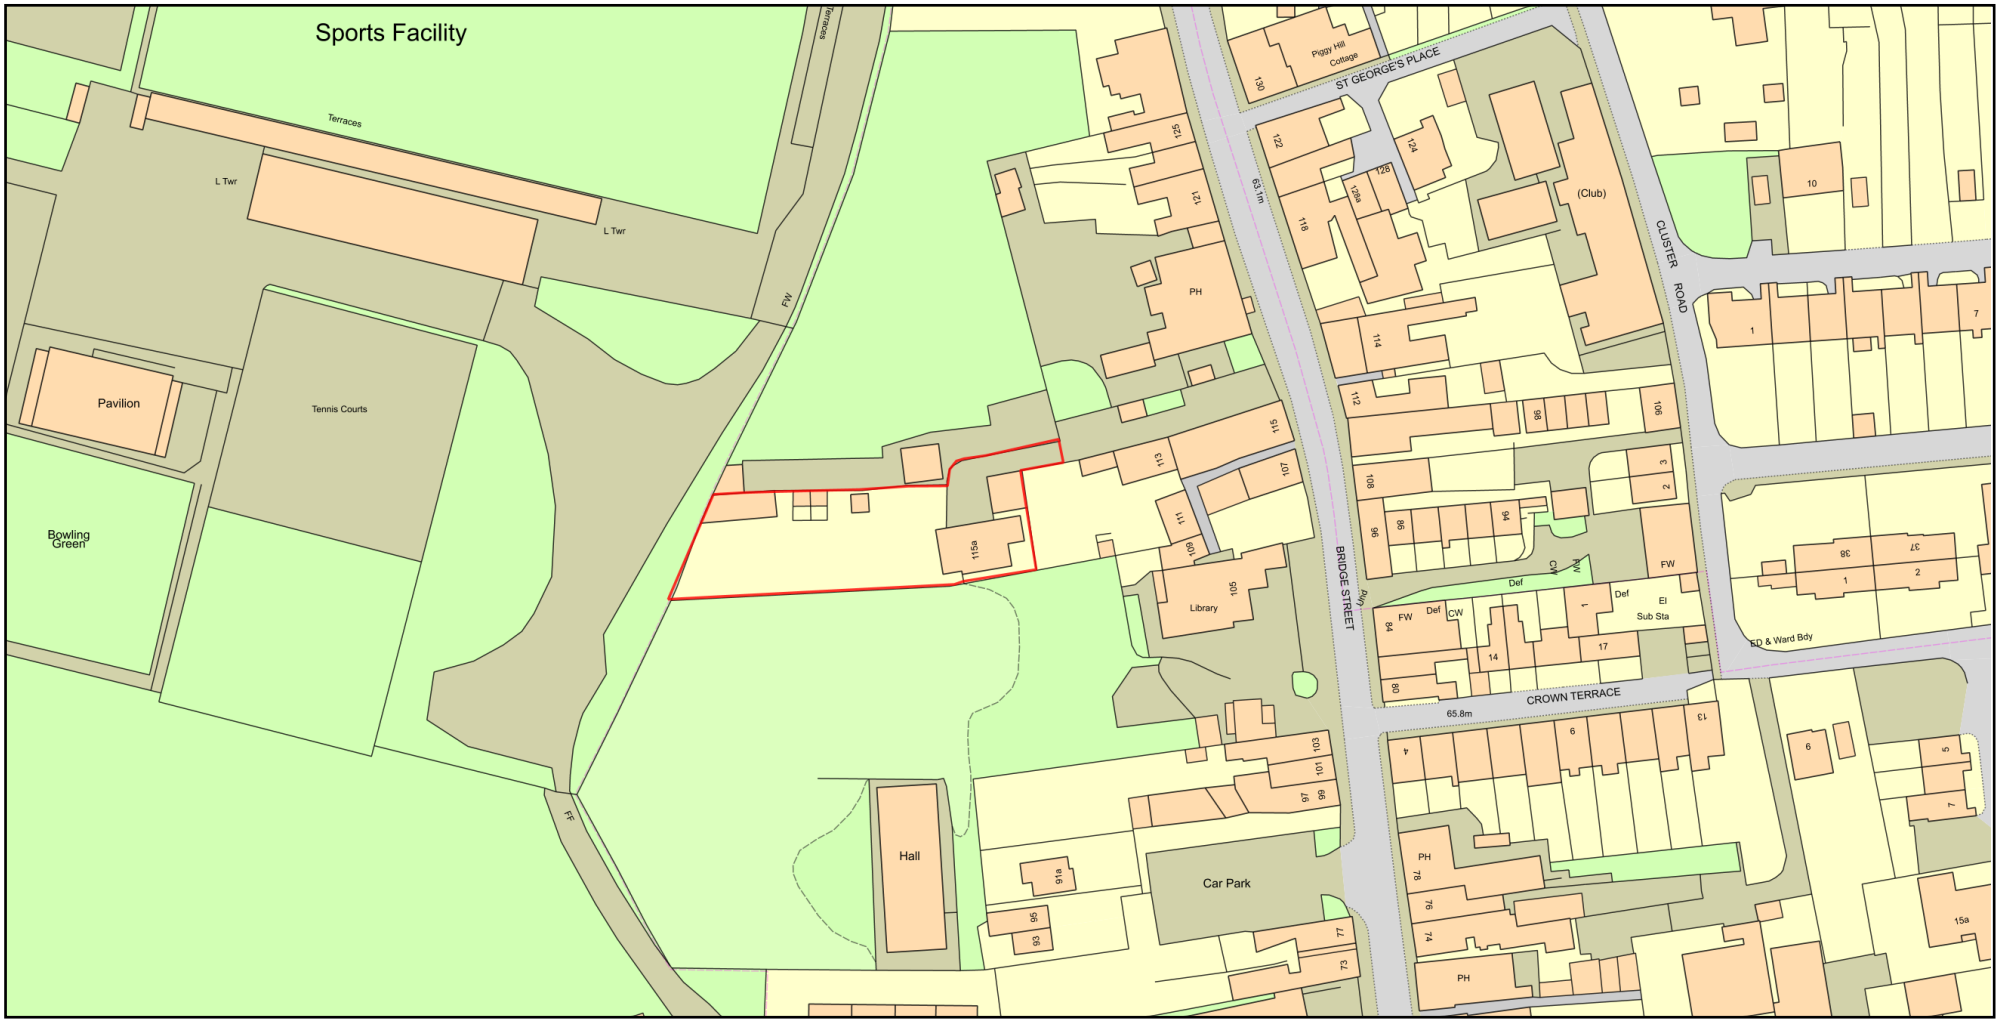

ReQuestaPlan

Plan Produced for: Mr & Mrs Vernon

Date Produced: 20 Jul 2022

Plan Reference Number: TQRQM22201152901131

Scale: 1:1250 @ A4

© Crown copyright and database rights 2021 OS 100042766