Block Plan - 115a Bridge Street

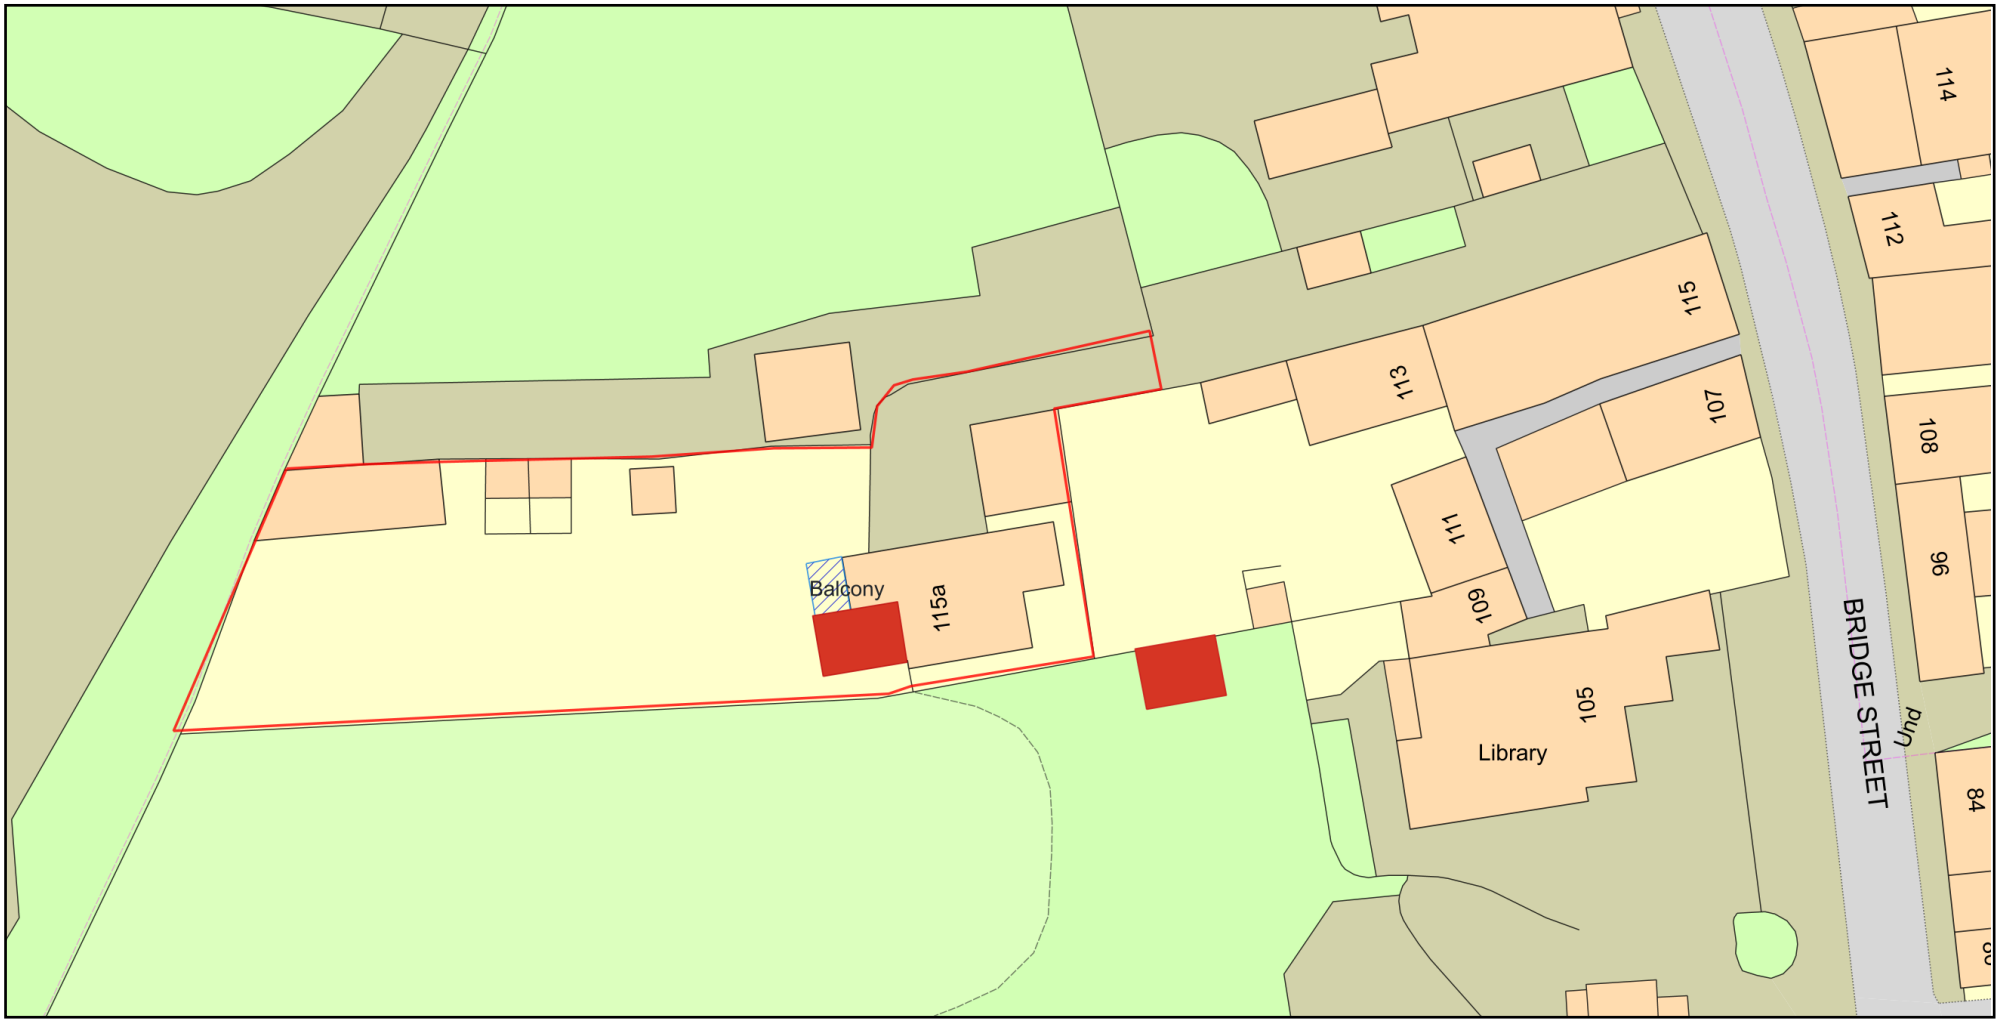

0 20
Metres

N

ReQuestaPlan

Plan Produced for: Mr & Mrs Vernon

Date Produced: 20 Jul 2022

Plan Reference Number: TQRQM22201152443193

Scale: 1:500 @ A4

© Crown copyright and database rights 2021 OS 100042766