

**Left Side Elevation**
Scale 1:50



**Front Elevation**
Scale 1:50



**Rear Elevation**
Scale 1:50

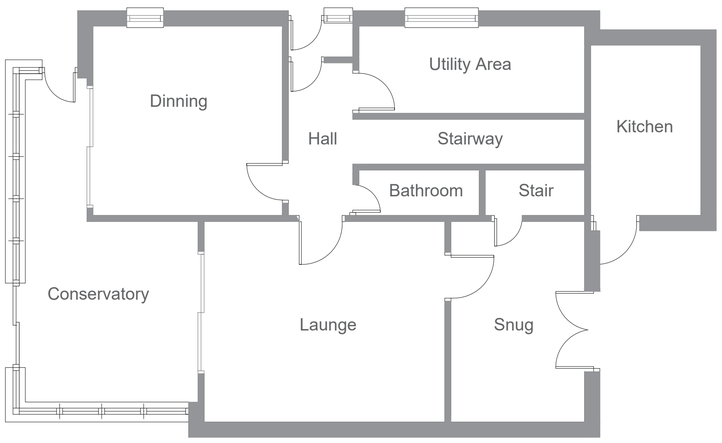


**Ground Floor**
Scale 1:50

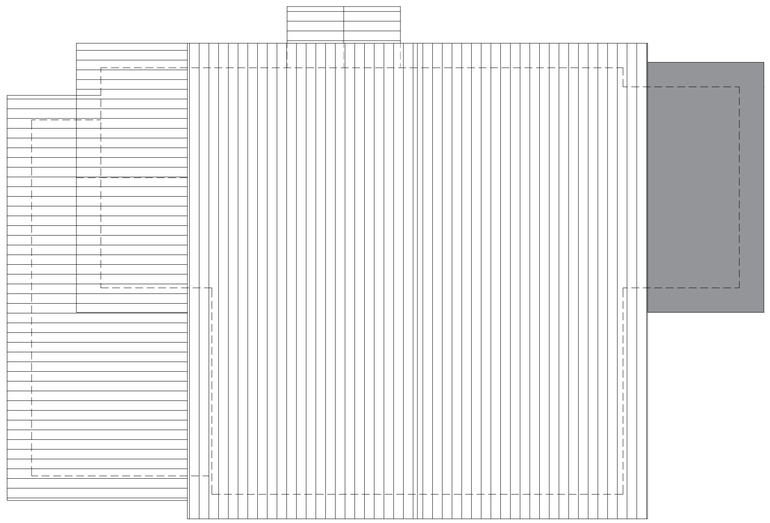

**Roof Plan**
Scale 1:50



**Right Side Elevation**
Scale 1:50

Rev:

Rev Date: 08/04/2022

Drawn By:

Rev Details:
Initial Issue

DRAWING FOR INFORMATION ONLY

PUNCHARD SURVEYING

Anita Punchard | Bsc (Hons) | Building Surveyor

Client:

PROJECT:
**115a Bridge Street**

Drawing No:

Drawing Title:
**Draft Issue**
**Existing Floor Plans & Elevations**

Scale @ A1:
**As Shown**