

Right Side Elevation
Scale 1:50

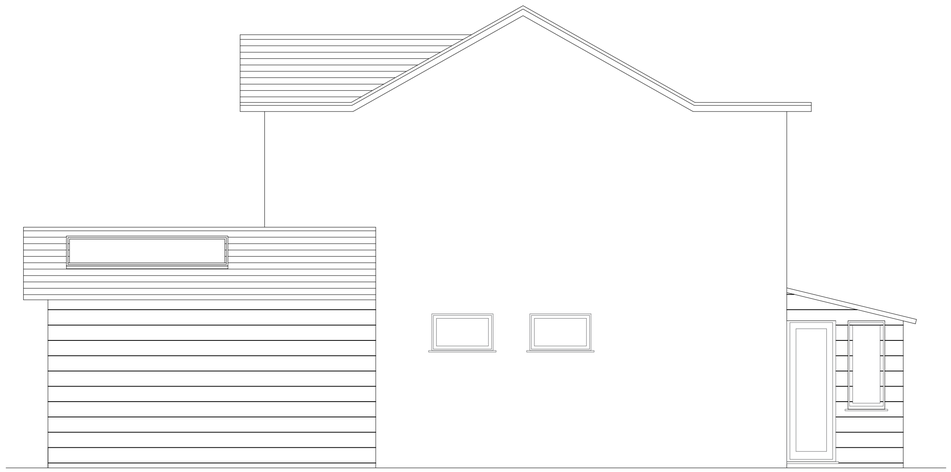

Rear Elevation
Scale 1:50



Front Elevation
Scale 1:50

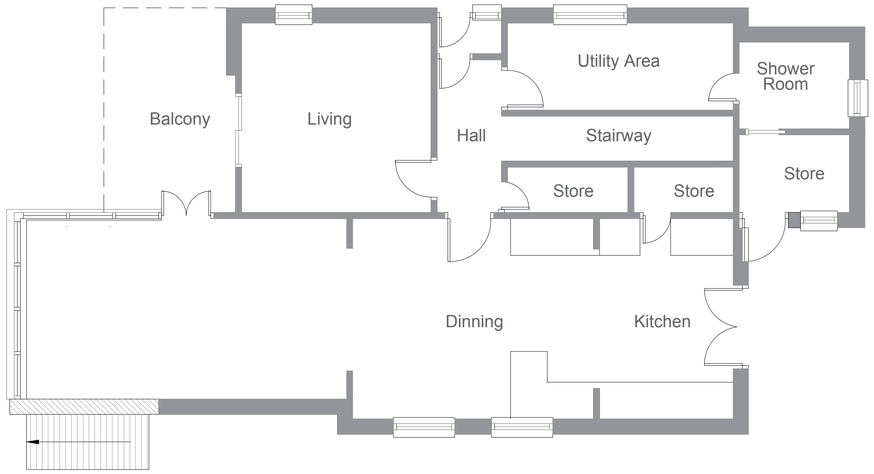

Ground Floor
Scale 1:50

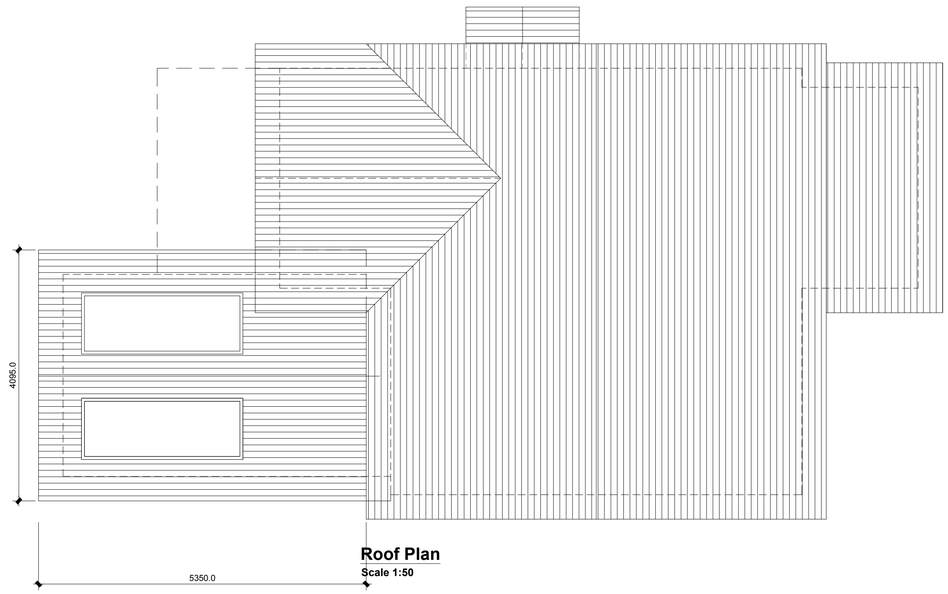

Roof Plan
Scale 1:50



Left Side Elevation
Scale 1:50

Rev:
Rev Date: 28/06/2022
Drawn By:

Rev Details:
Initial Issue

DRAWING FOR INFORMATION ONLY

Anita Punchard | Bsc (Hons) | Building Surveyor

Client:

PROJECT:
115a Bridge Street

Drawing No:

Drawing Title:
Draft Issue
Proposed Floor Plans & Elevations

Scale @ A1:
As Shown