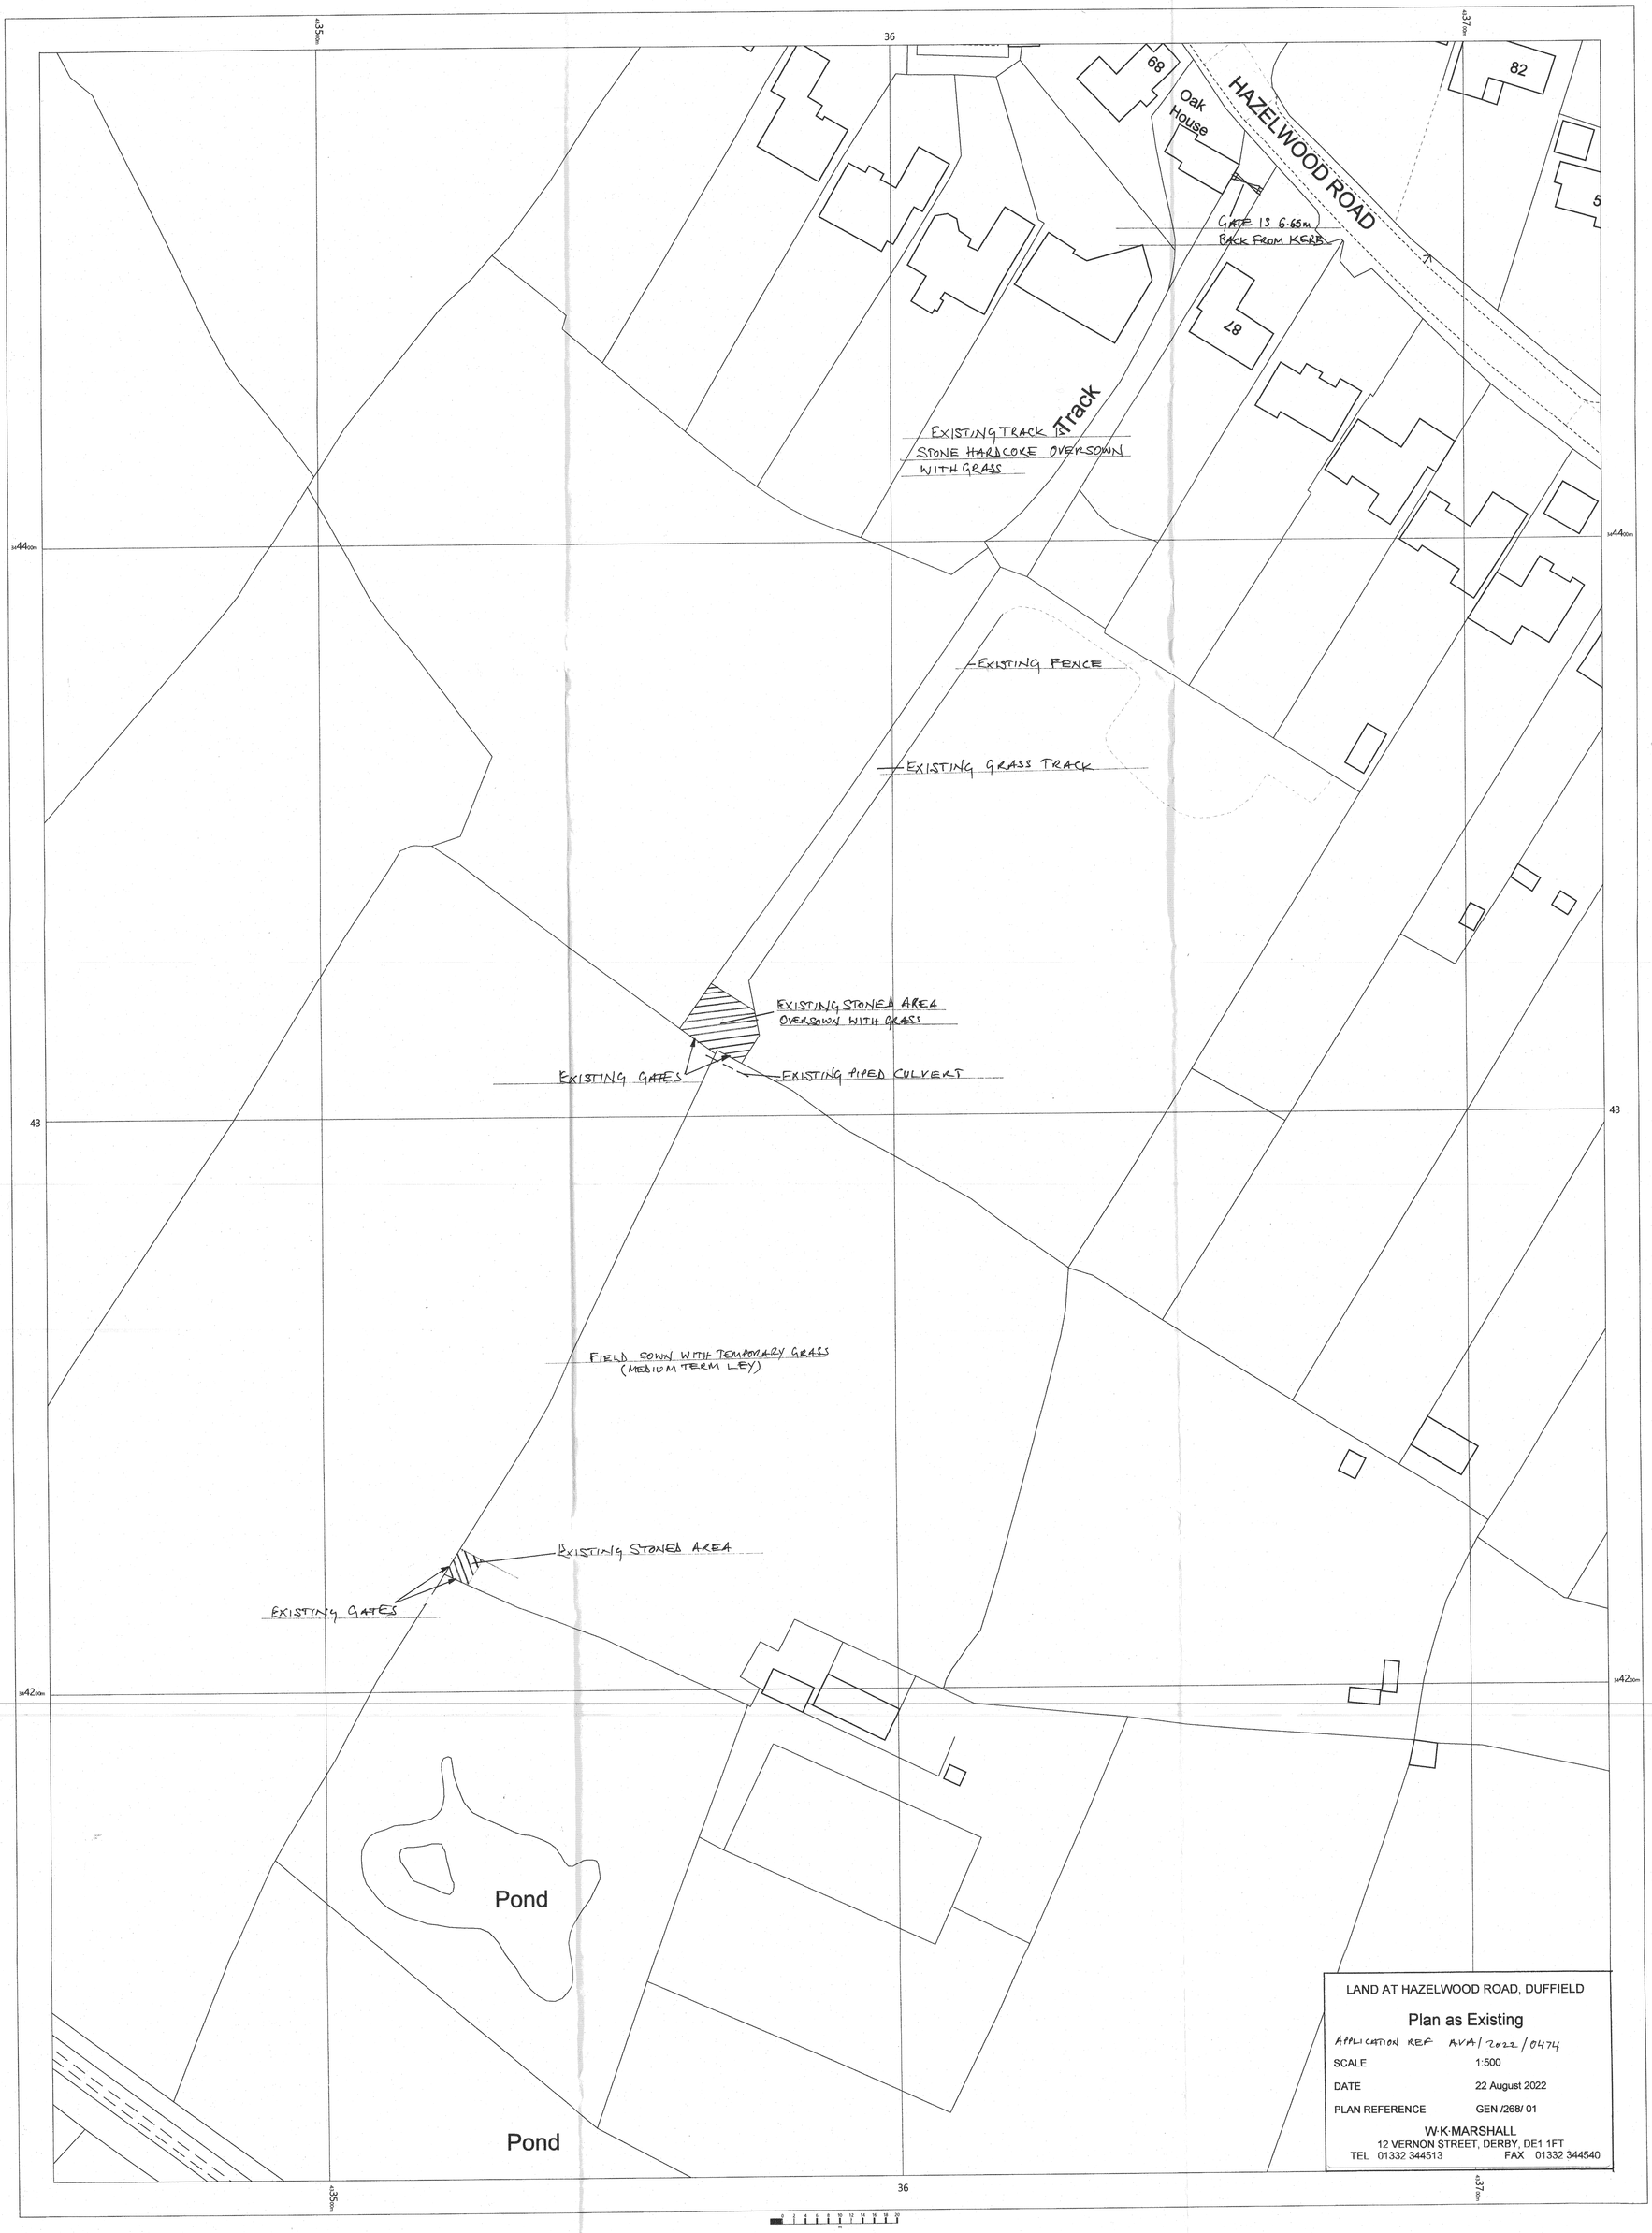


LAND AT HAZELWOOD ROAD, DUFFIELD

Plan as Existing

APPLICATION REF AVA/2022/0474

| | |
|---|---|
| SCALE | 1:500 |
| DATE | 22 August 2022 |
| PLAN REFERENCE | GEN /268/ 01 |

W·K·MARSHALL
12 VERNON STREET, DERBY, DE1 1FT
TEL 01332 344513 FAX 01332 344540

OS MasterMap 1250/2500/10000 scale
Tuesday, August 9, 2022, ID: JEW-01054873
maps.johnewright.com

1:500 scale print at A1, Centre: 433588 E, 344301 N

©Crown Copyright Ordnance Survey. Licence no. AC0000805567

N

johnewright