

Existing Front Elevation
1:100



Existing Side Elevation
1:100

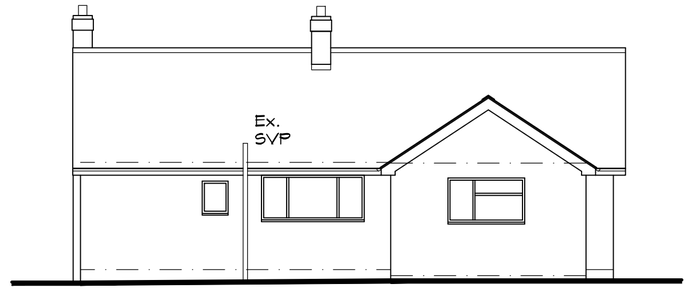

Existing Rear Elevation
1:100

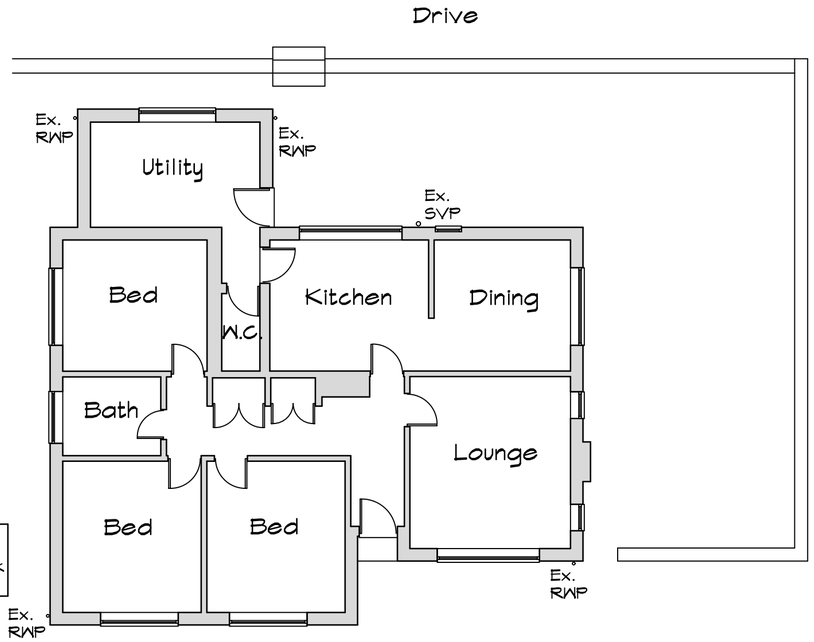

Existing Floor Plan
1:100



Existing Side Elevation
1:100

NOTES

1. All dimensions to be checked on site by builder prior to commencement.
2. This drawing is Copyright of Creation Building Design and may not be amended or copied, either manually or electronically, without the express written permission of the Copyright owner.
3. This drawing is to be read in conjunction with Drg. Nos. 22236-2 & 3.

Project
Proposed Extensions at Hillside Farm, Hob Hill, Hazelwood, Belper.

Client Mr & Mrs P. Mycock Tel. 07973 747621

Scale 1:100

Drg. No. 22236-1

CREATION BUILDING DESIGN
7, Brackley Drive, Spondon, Derby DE21 7SA
Tel: 01332 677959 Mob. 07969 248579
E-mail kevinfitchett7@gmail.com
Web www.creationbuildingdesign.co.uk