NOTES

1. All dimensions to be checked on site by builder prior to commencement.
2. This drawing is Copyright of Creation Building Design and may not be amended or copied, either manually or electronically, without the express written permission of the Copyright owner.
3. This drawing is to be read in conjunction with Drg. Nos. 22236-1 & 2.

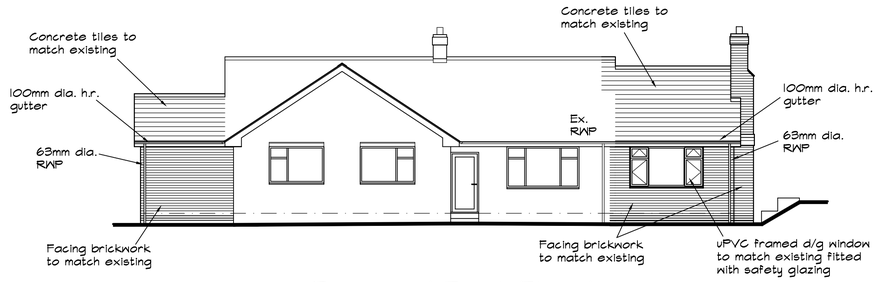

Proposed Front Elevation

1:100

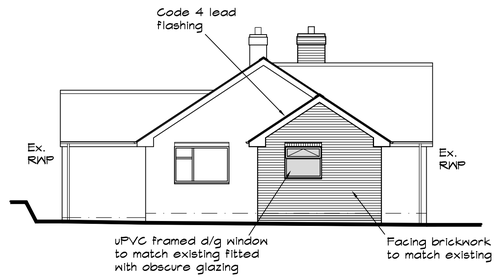

Proposed Side Elevation

1:100

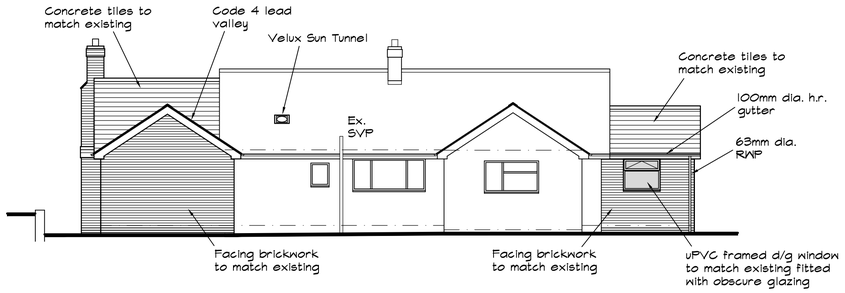

Proposed Rear Elevation

1:100

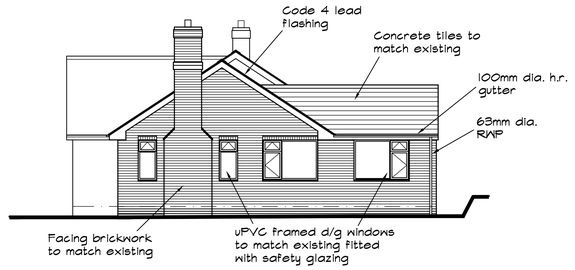

Proposed Side Elevation

1:100

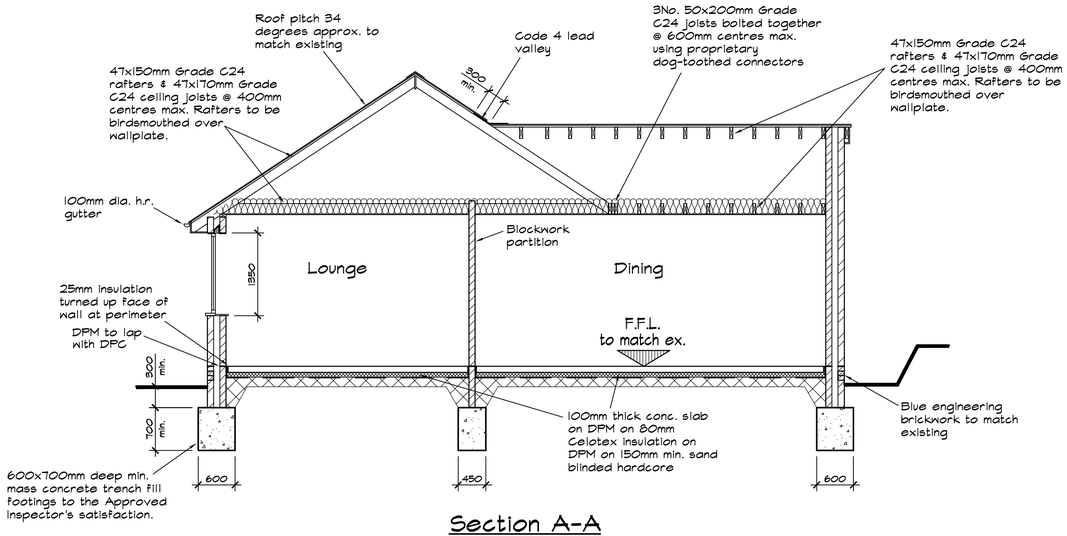

Section A-A

1:50

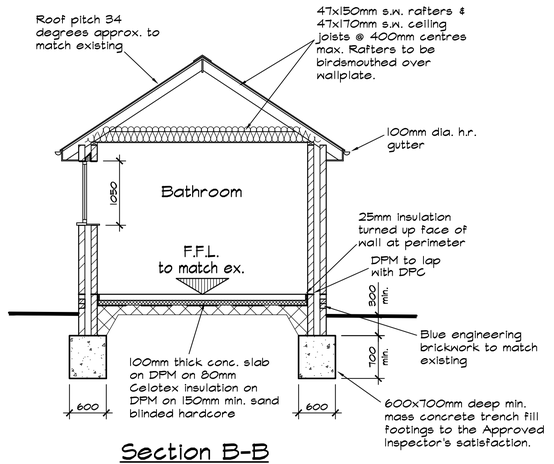

Section B-B

1:50

Rev. C	26.08.22.	Details finalised for Planning and Building Regulation approval.
Rev. B	24.08.22.	Further amendments in accordance with client's comments.
Rev. A	22.08.22.	Bathroom enlarged & window omitted Dining in accordance with client's requirements.

All electrical works to be undertaken, tested and commissioned by an electrical contractor registered under the Competent Persons Scheme.

Project

Proposed Extensions at Hillside Farm, Hob Hill, Hazelwood, Belper.

Client: Mr & Mrs P. Mycock Tel. 07973 747621

Scale: 1:100 & 1:50

Drg. No. 22236-3C

CREATION BUILDING DESIGN

7, Brackley Drive, Spondon, Derby DE21 7SA
Tel: 01332 677959 Mob. 07969 248579
E-mail kevinfitchett7@gmail.com
Web www.creationbuildingdesign.co.uk