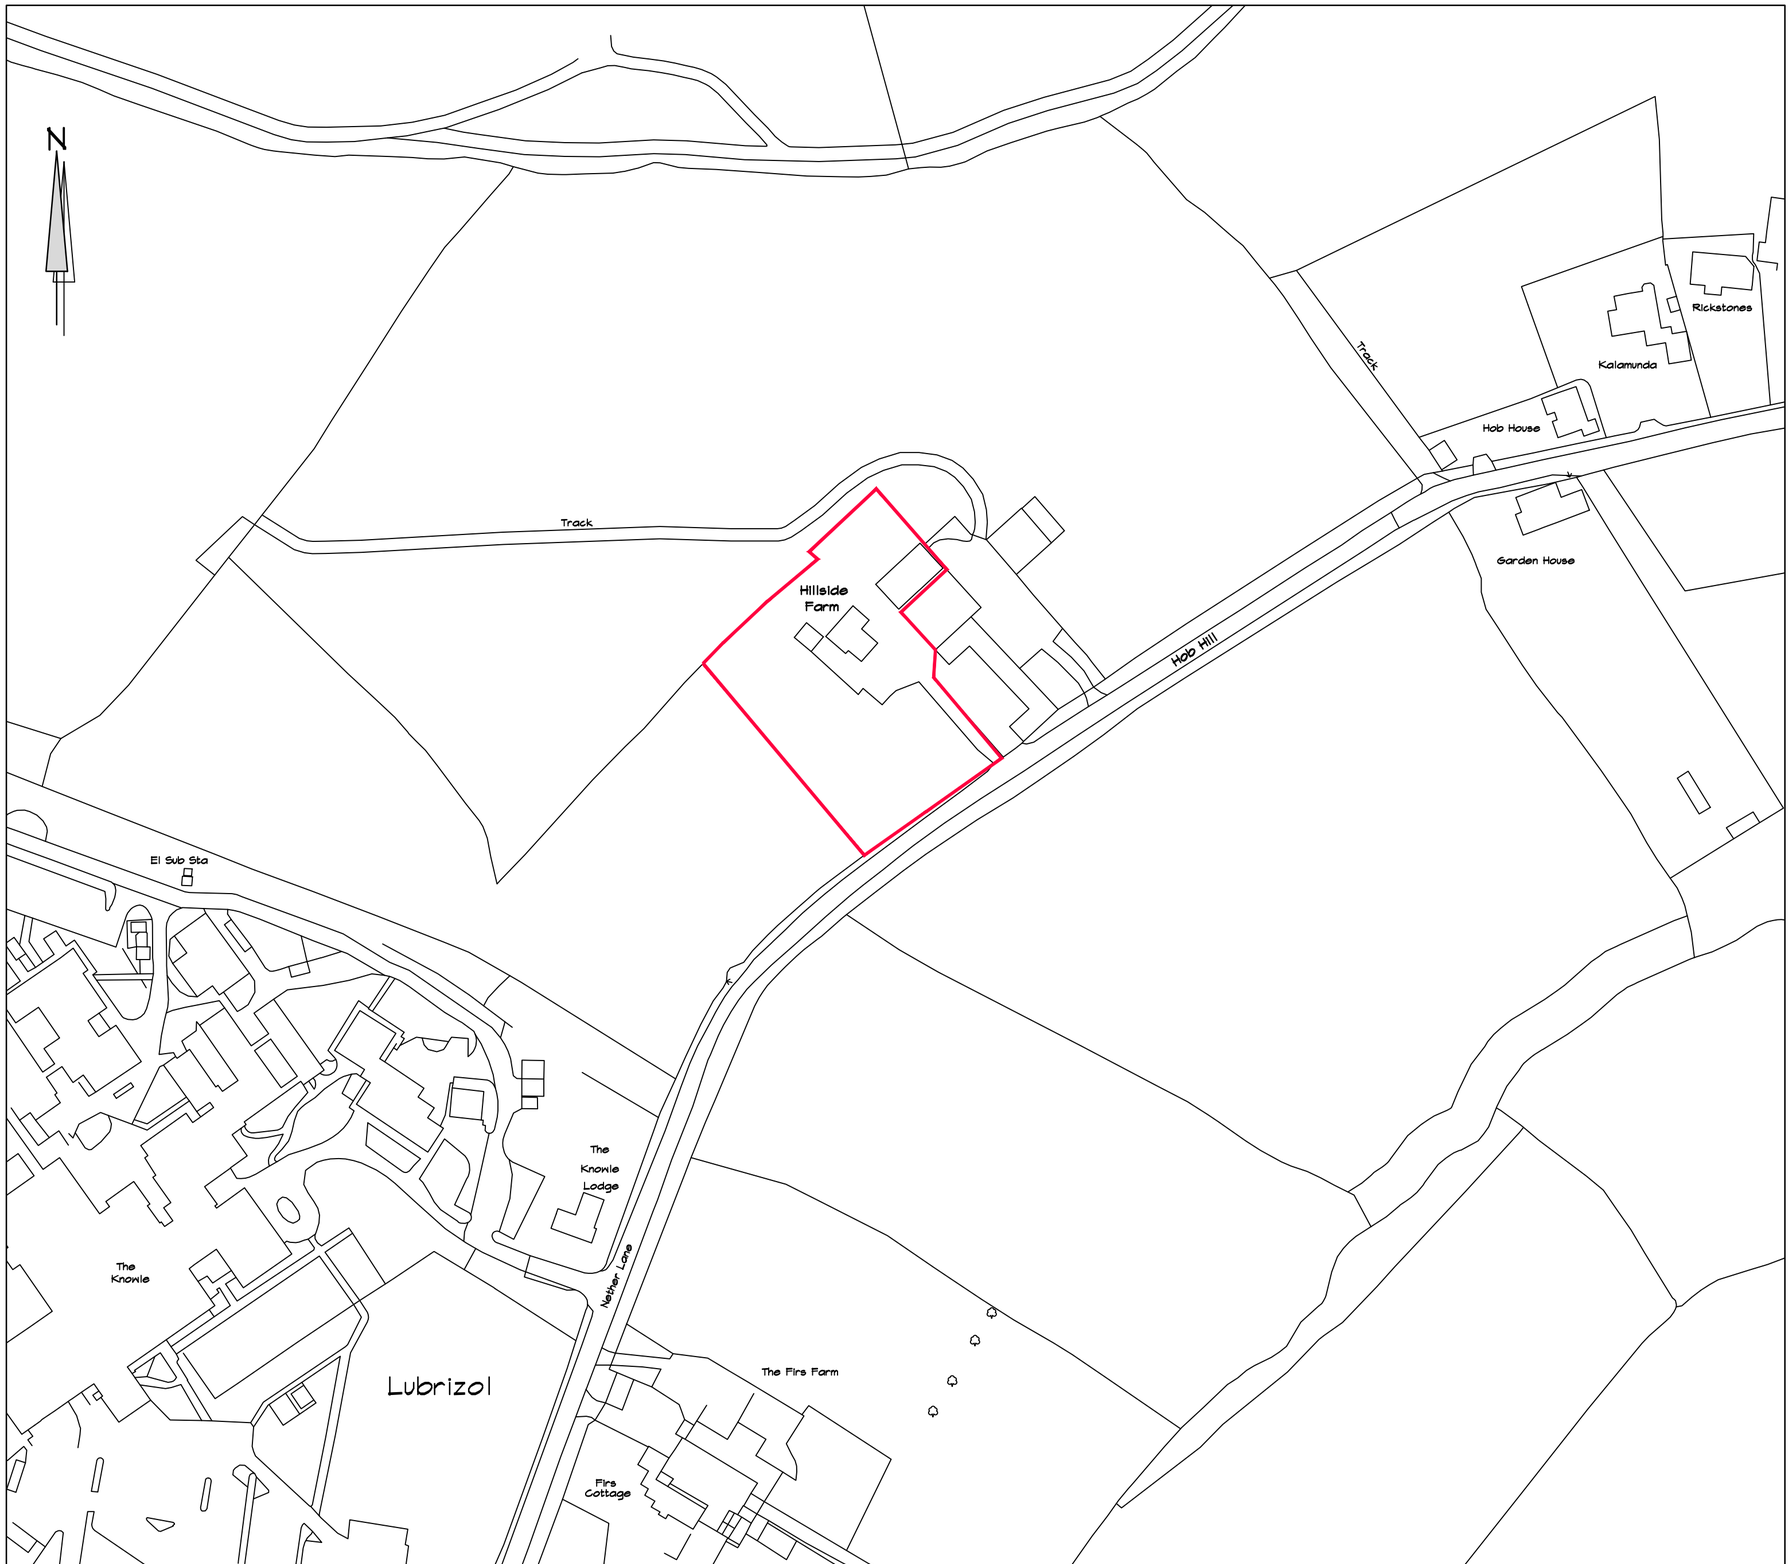

Ordnance Survey (c) Crown Copyright 2022. All rights reserved. Licence number 100022432

Site Location Plan

1:1250

Project

Proposed Entrance at Hillside Farm, Hob Hill, Hazelwood, Belper.

Client Mr & Mrs P. Mycock Tel. 07973 747621

Scale 1:1250

Drg. No. 22250SP

CREATION BUILDING DESIGN

7, Brackley Drive, Spondon, Derby DE21 7SA
Tel: 01332 677959 Mob. 07969 248579
E-mail kevinfitchett7@gmail.com
Web www.creationbuildingdesign.co.uk