Isometric Front Right

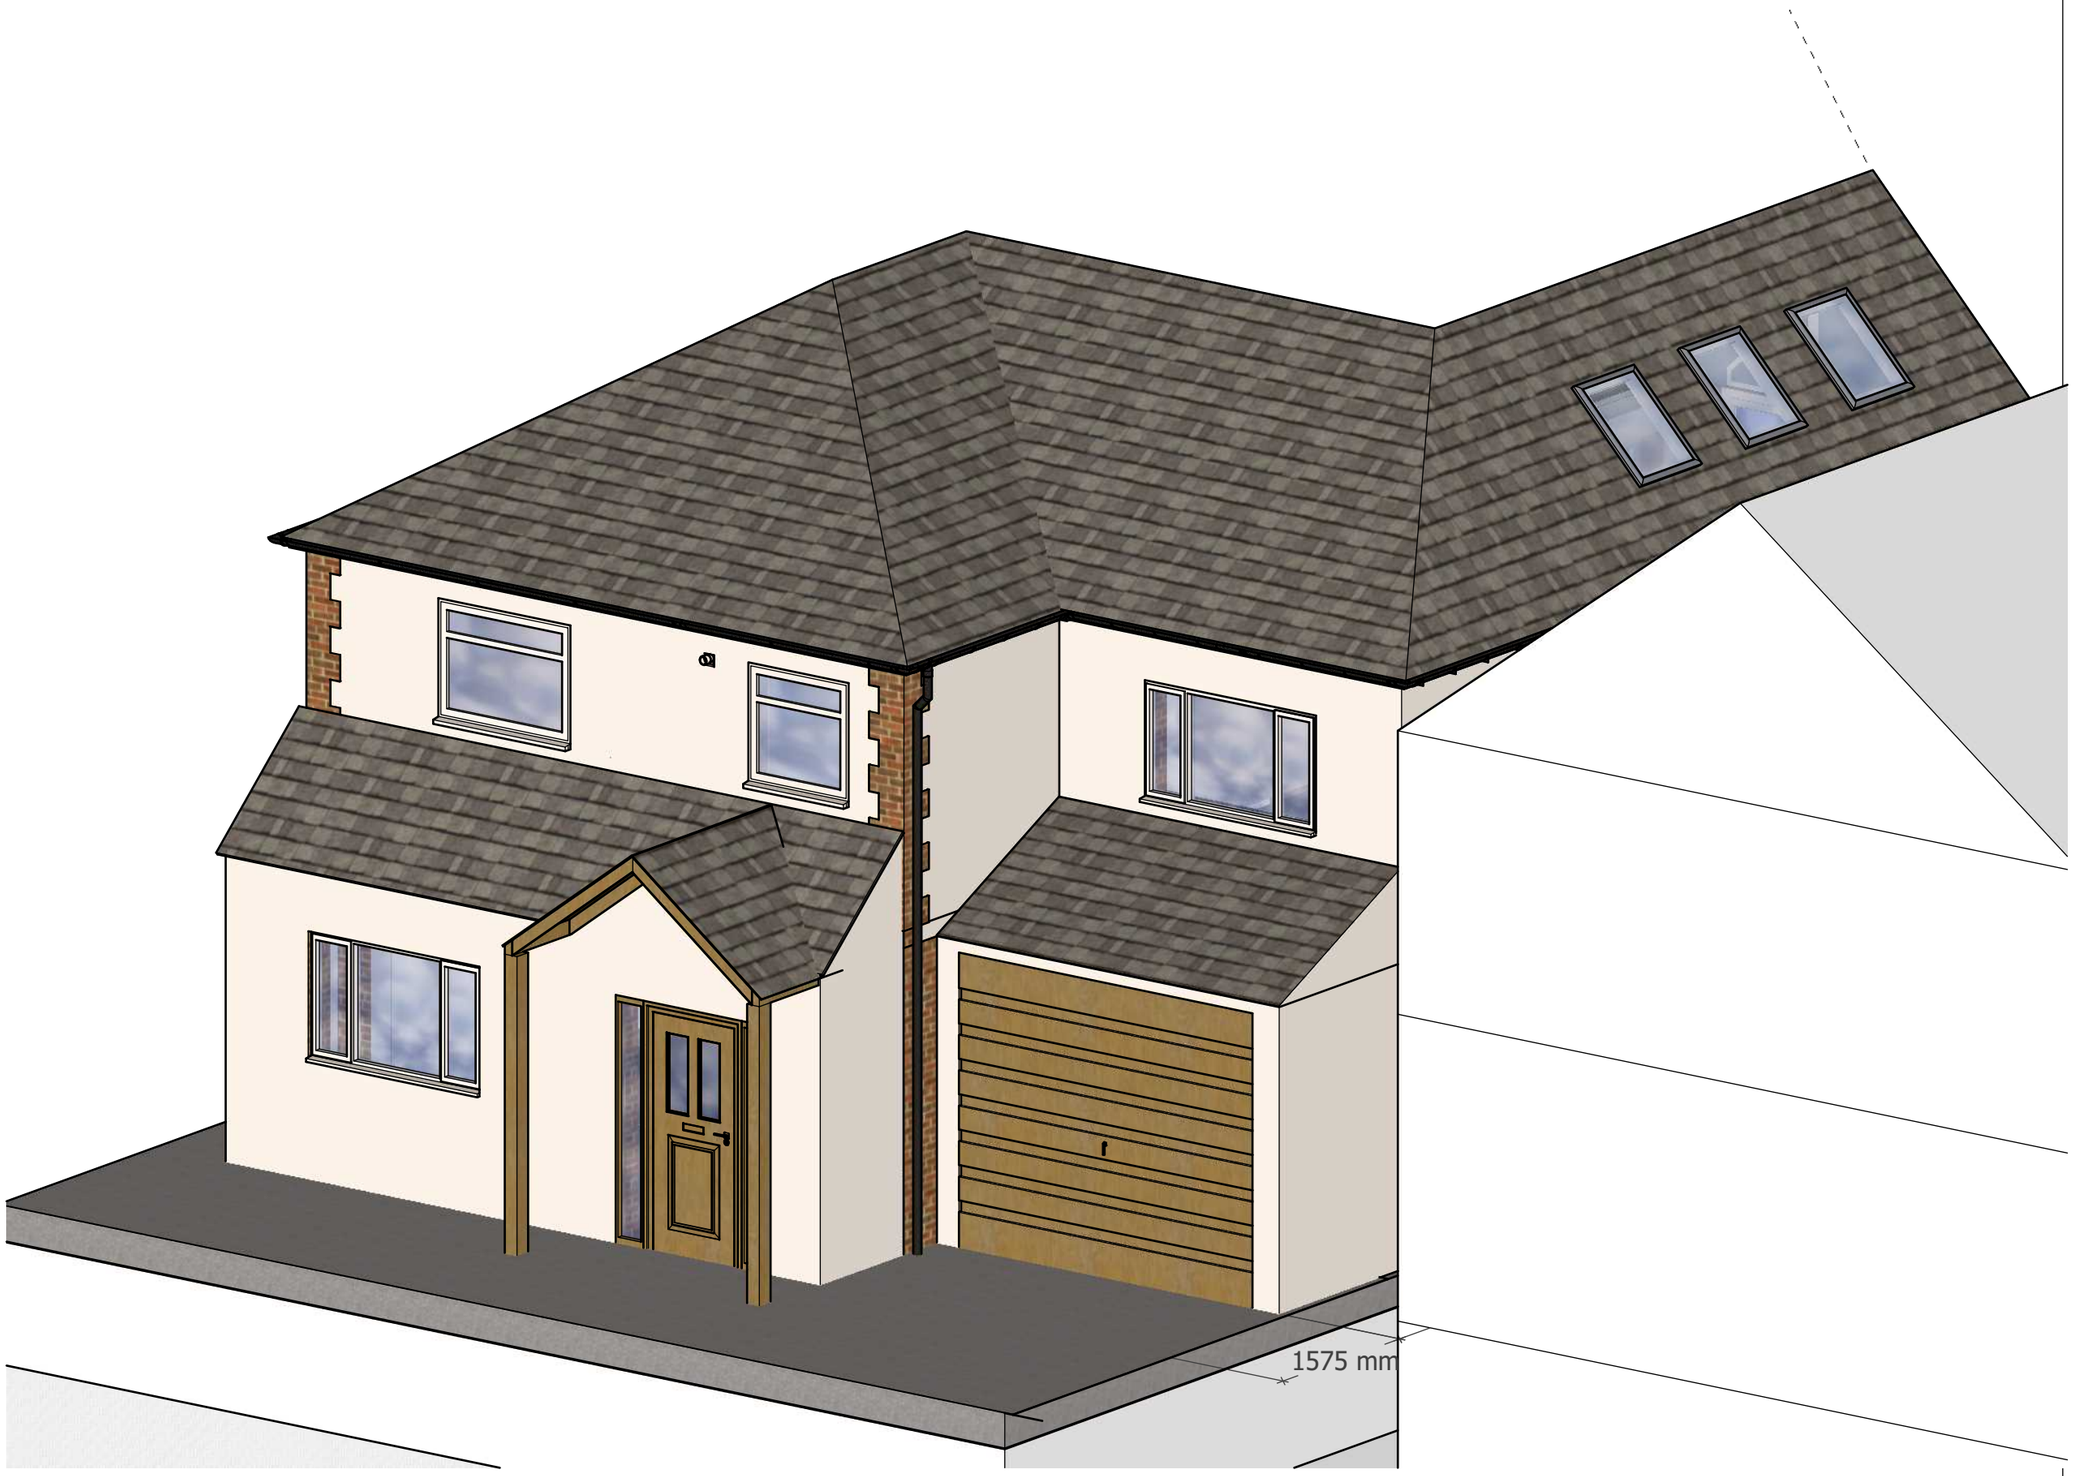

3C Developments
www.3cdevelopments.co.uk

CLIENT
Martin Hawkins
1 Chase Road

PROJECT
Hawkins-Chase Road

PROJECT NO.
20220212

ISSUE
07/06/2022

DRAWN BY
SC

Proposed Elevations
Rev B 1:50 (A3)

B.01

Isometric Front Left

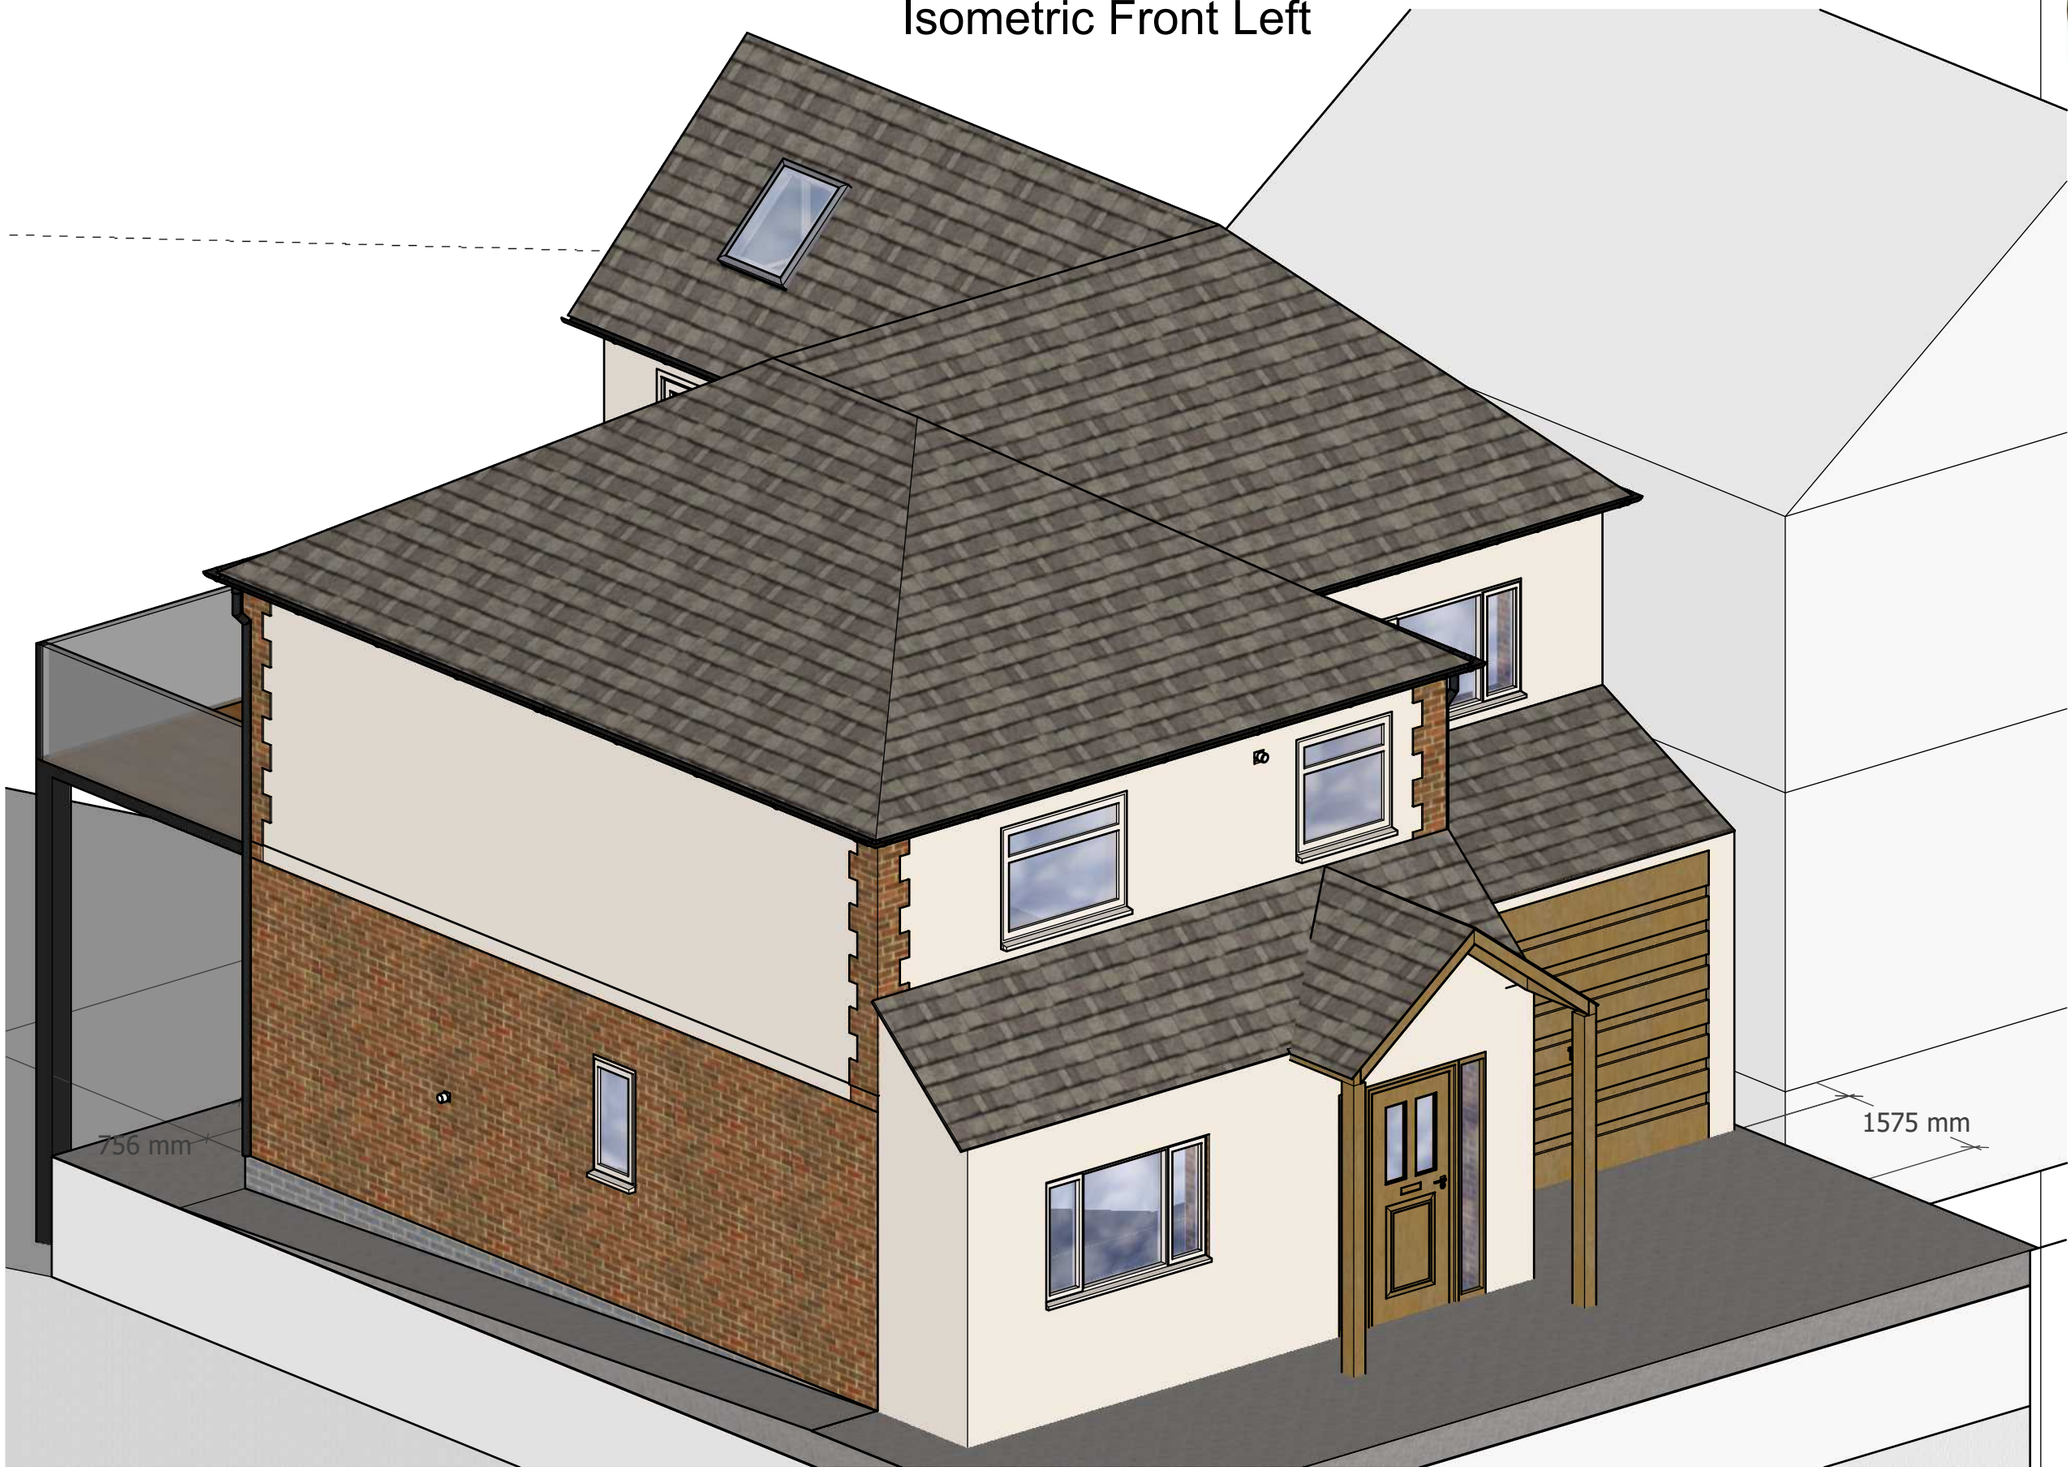

3C Developments
www.3cdevelopments.co.uk

CLIENT
Martin Hawkins
1 Chase Road

PROJECT
Hawkins-Chase Road

PROJECT NO.
20220212

ISSUE
07/06/2022

DRAWN BY
SC

Proposed Elevations
Rev B 1:50 (A3)

B.02

Isometric Rear Right



3C Developments
www.3cdevelopments.co.uk

CLIENT
Martin Hawkins
1 Chase Road

PROJECT
Hawkins-Chase Road

PROJECT NO.
20220212

ISSUE
07/06/2022

DRAWN BY
SC

Proposed Elevations
Rev B 1:50 (A3)

B.03

Isometric Rear Left



3C Developments
www.3cdevelopments.co.uk

CLIENT
Martin Hawkins
1 Chase Road

PROJECT
Hawkins-Chase Road

PROJECT NO.
20220212

ISSUE
07/06/2022

DRAWN BY
SC

Proposed Elevations
Rev B 1:50 (A3)

B.04

Front Elevation



3C Developments
www.3cdevelopments.co.uk

CLIENT
Martin Hawkins
1 Chase Road

PROJECT
Hawkins-Chase Road

PROJECT NO.
20220212

ISSUE
07/06/2022

DRAWN BY
SC

Proposed Elevations
Rev B 1:50 (A3)

B.05

LHS Elevation



3C Developments
www.3cdevelopments.co.uk

CLIENT
Martin Hawkins
1 Chase Road

PROJECT
Hawkins-Chase Road

PROJECT NO.
20220212

ISSUE
07/06/2022

DRAWN BY
SC

Proposed Elevations
Rev B 1:50 (A3)

B.06

RHS Elevation

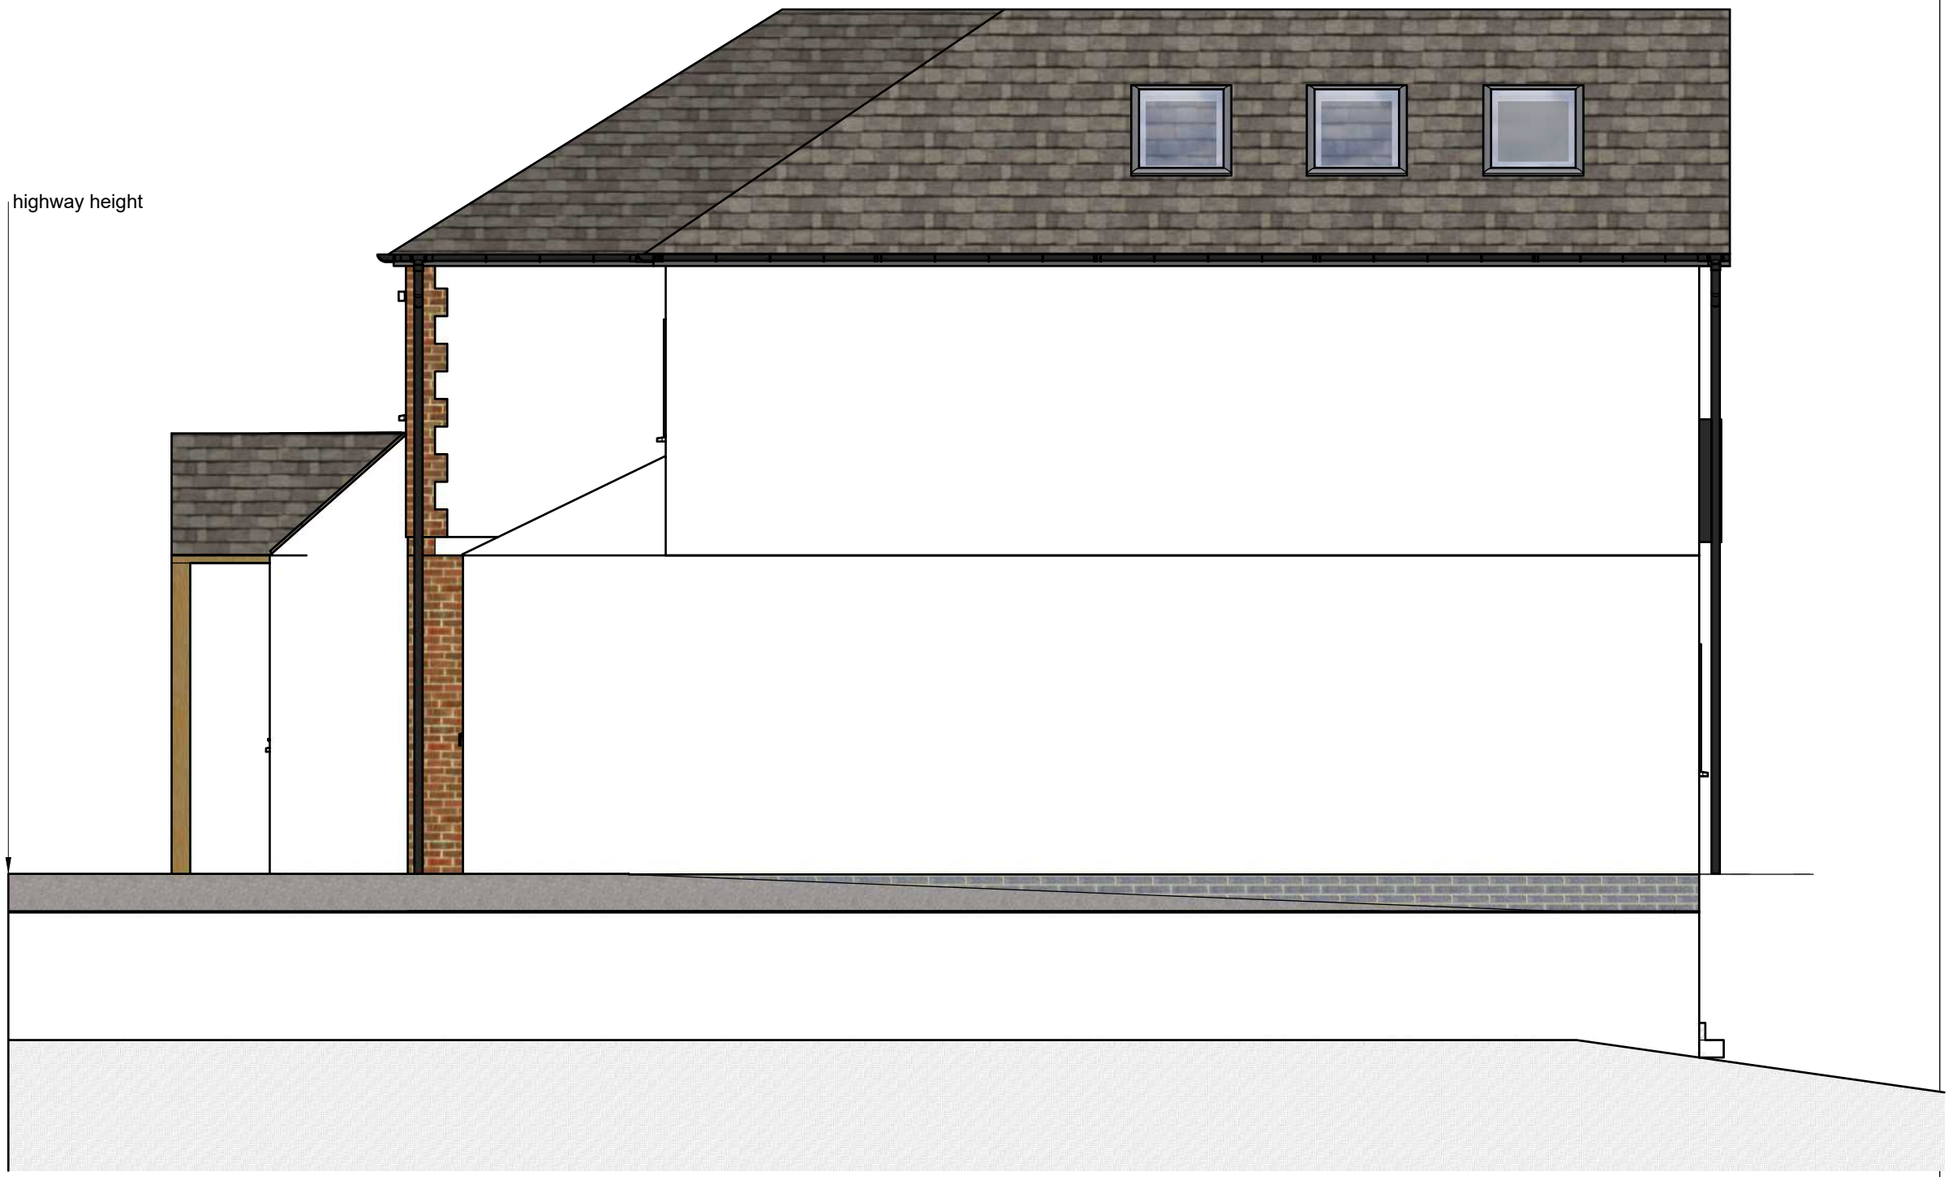

3C Developments
www.3cdevelopments.co.uk

CLIENT
Martin Hawkins
1 Chase Road

PROJECT
Hawkins-Chase Road

PROJECT NO.
20220212

ISSUE
07/06/2022

DRAWN BY
SC

Proposed Elevations
Rev B 1:50 (A3)

B.07

Rear Elevation



3C Developments
www.3cdevelopments.co.uk

CLIENT
Martin Hawkins
1 Chase Road

PROJECT
Hawkins-Chase Road

PROJECT NO.
20220212

ISSUE
07/06/2022

DRAWN BY
SC

Proposed Elevations
Rev B 1:50 (A3)

B.08