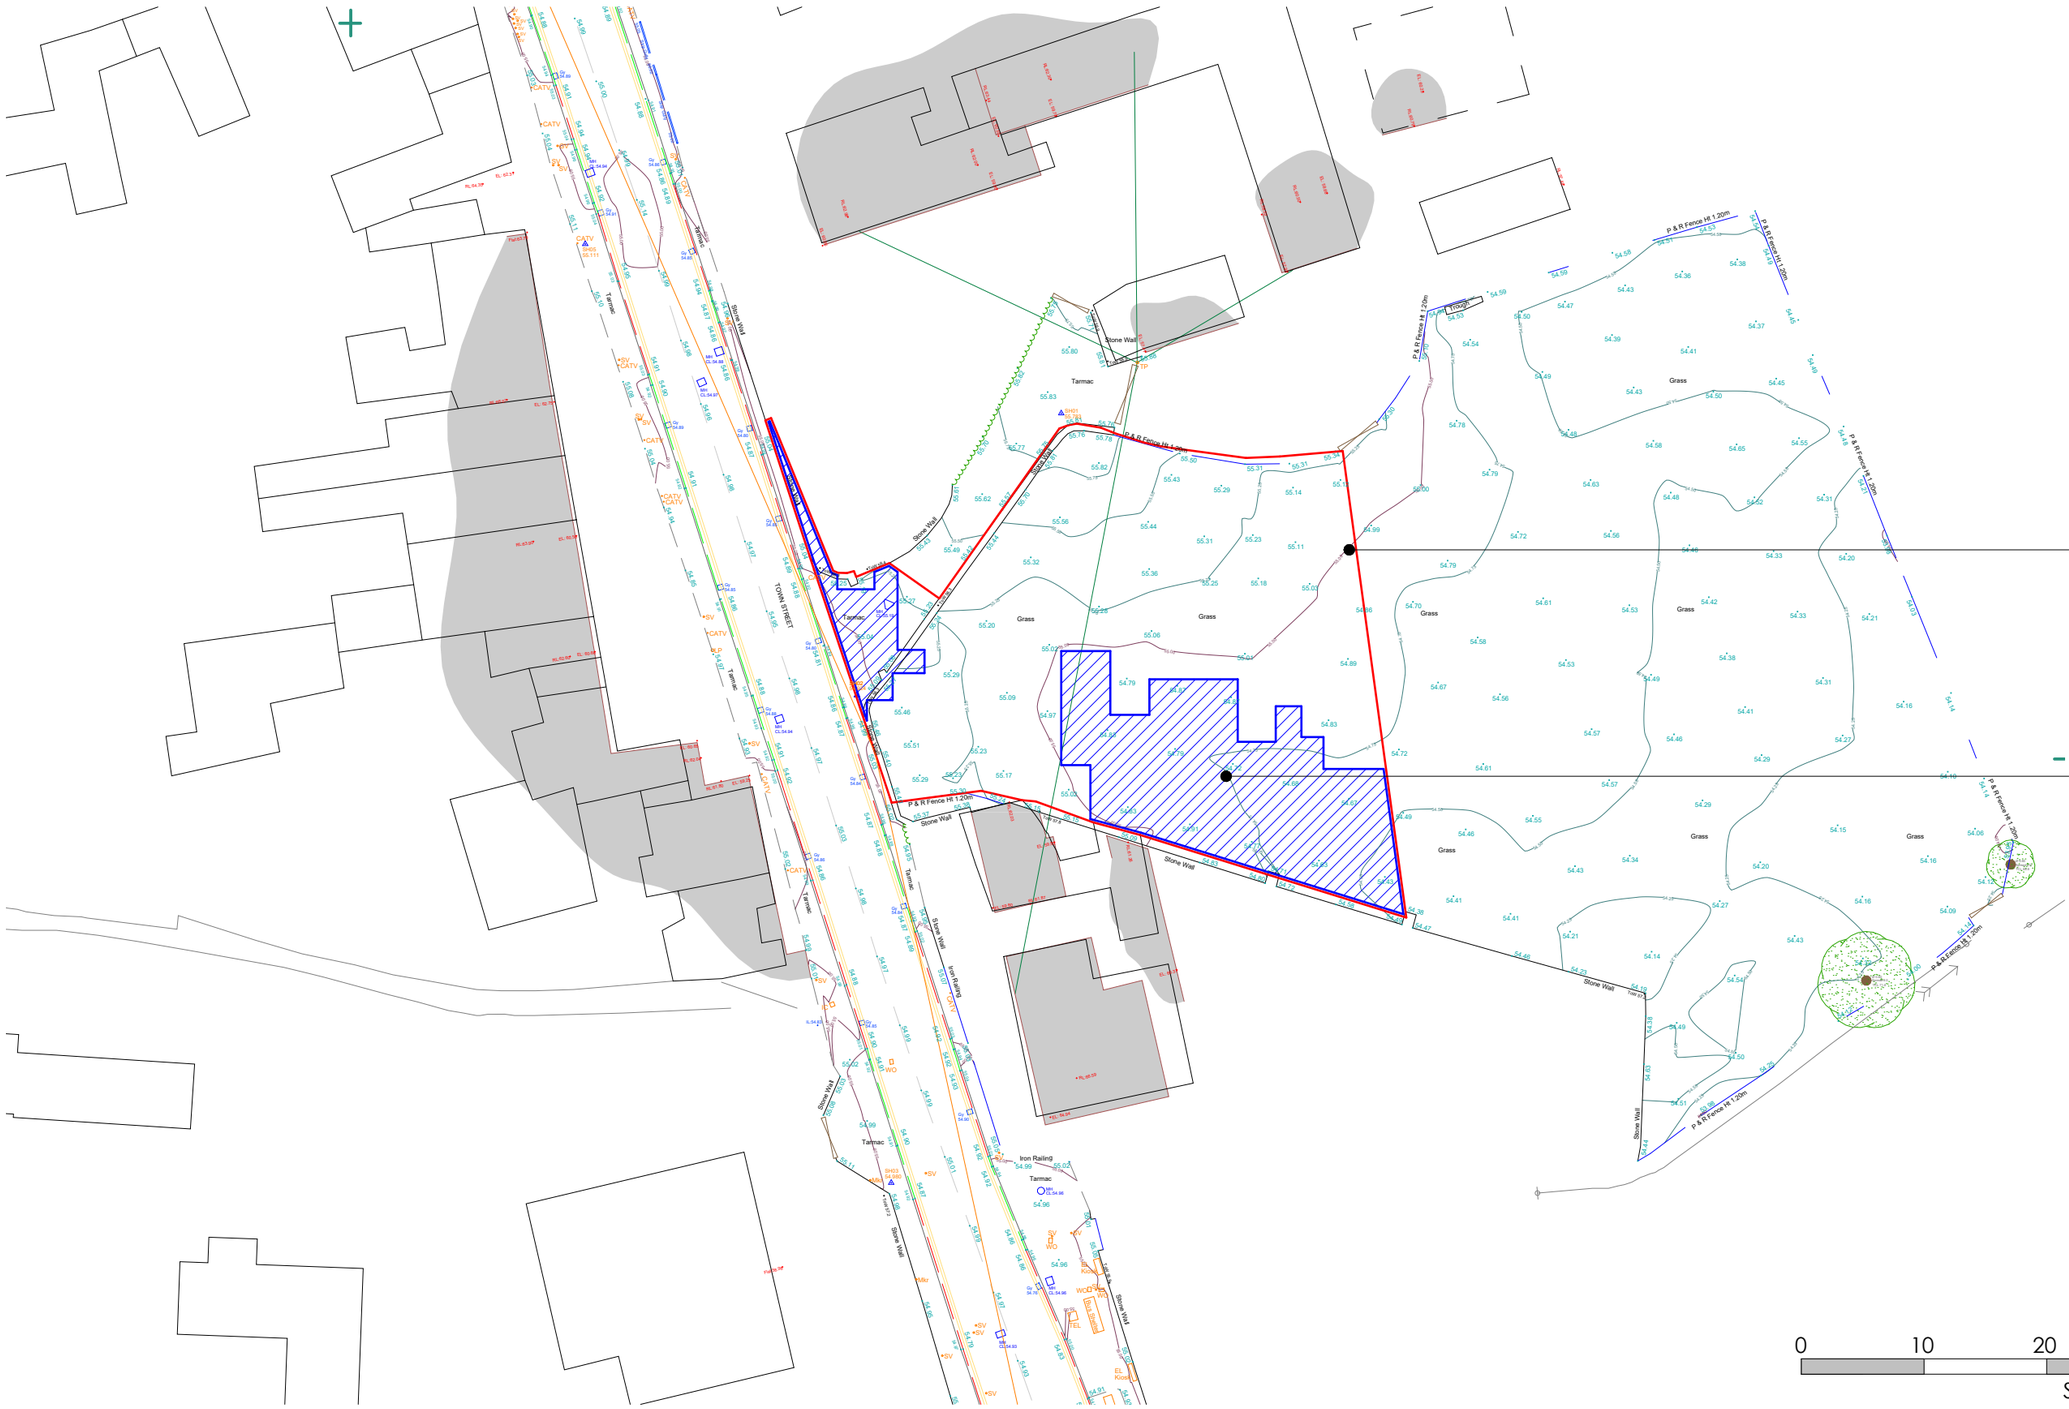

KOR ARCHITECTS

T 07841 511909
W www.korarchitects.co.uk
E info@korarchitects.co.uk

A 16 Commerce Square
Nottingham
NG1

All rights described in chapter IV of the copyright, designs and patents act 1988 have been generally asserted. Where any drawing is to be read in conjunction with another, including specialists, the two drawings shall be cross-checked and any descrepancies reported to the architect before work is put in hand. All dimensions are in millimeters, all levels are in metres, unless shown otherwise. Any discrepancies in dimensions or details on or between these drawings/specifications should be drawn to the attention of the KOR Architects and or the engineer in writing for clarification. Drawing prepared solely for the use of client, as detailed in text box, and is not to be copied, lent or used by any third party without written permission.

A3

Original Sheet Size

STATUS
Planning

rev	date	issued	description
P01	16.08.22	JK	Outline application submission

PROJECT
New family dwelling
47 Town Street
Duffield
Derbyshire
DE56 4GG

CLIENT
Mr & Mrs Young

DRAWING TITLE
Topographical survey with flood zone overlay

SCALE	DATE	DRAWN	CHK	DRAWING NUMBER	REV
1 : 500	10.05.22	JK	-	**2226 - PL - 011**	**P01**

© COPYRIGHT