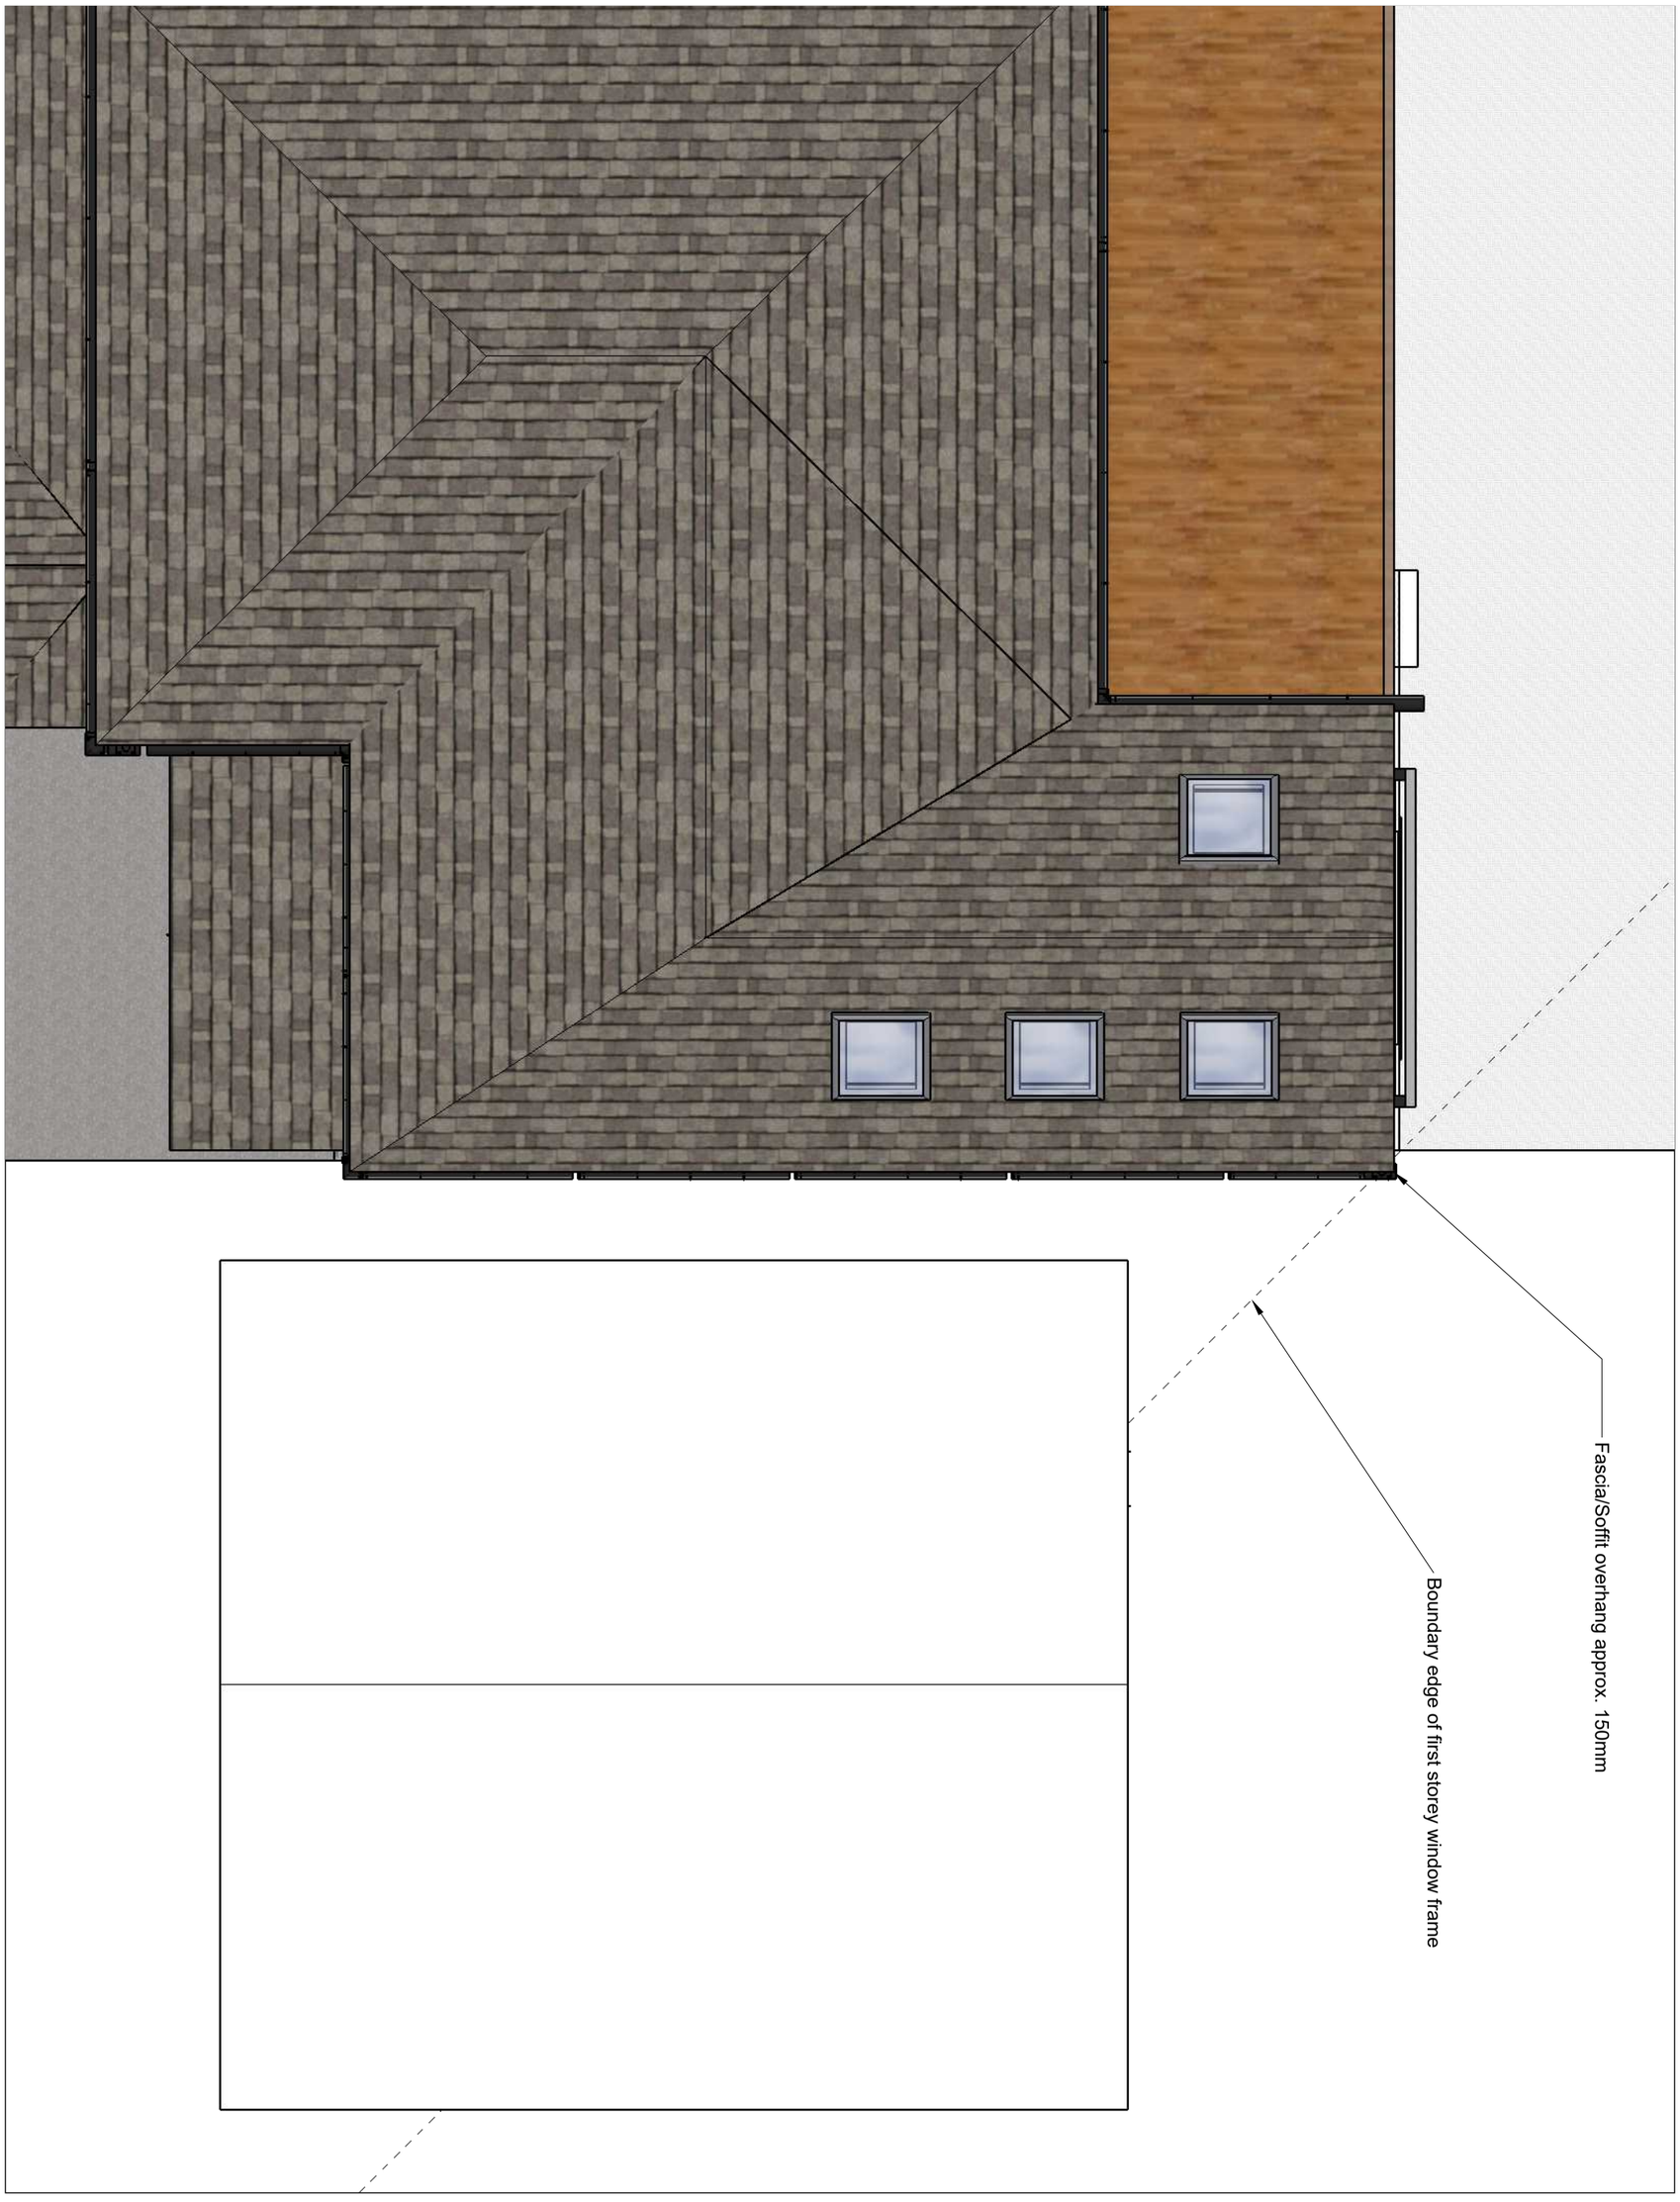


B.01

45 Deg. Clarifications

1:50 (A3)

**ISSUE**
05/09/2022

**DRAWN BY**
SC

**PROJECT**
Hawkins-Chase Road

**PROJECT NO.**
20220212

**CLIENT**
Martin Hawkins
1 Chase Road

**3C Developments**
**www.3cdevelopments.co.uk**




3C Developments
www.3cdevelopments.co.uk

CLIENT
Martin Hawkins
1 Chase Road

PROJECT
Hawkins-Chase Road

PROJECT NO.
20220212

ISSUE
05/09/2022

DRAWN BY
SC

# 45 Deg. Clarifications

**B.02**