


MATERIALS SCHEDULE
ROOF – Grey plain tiles to match
WALL – Anthracite cladding to match
WINDOWS – Grey Velux Rooflights

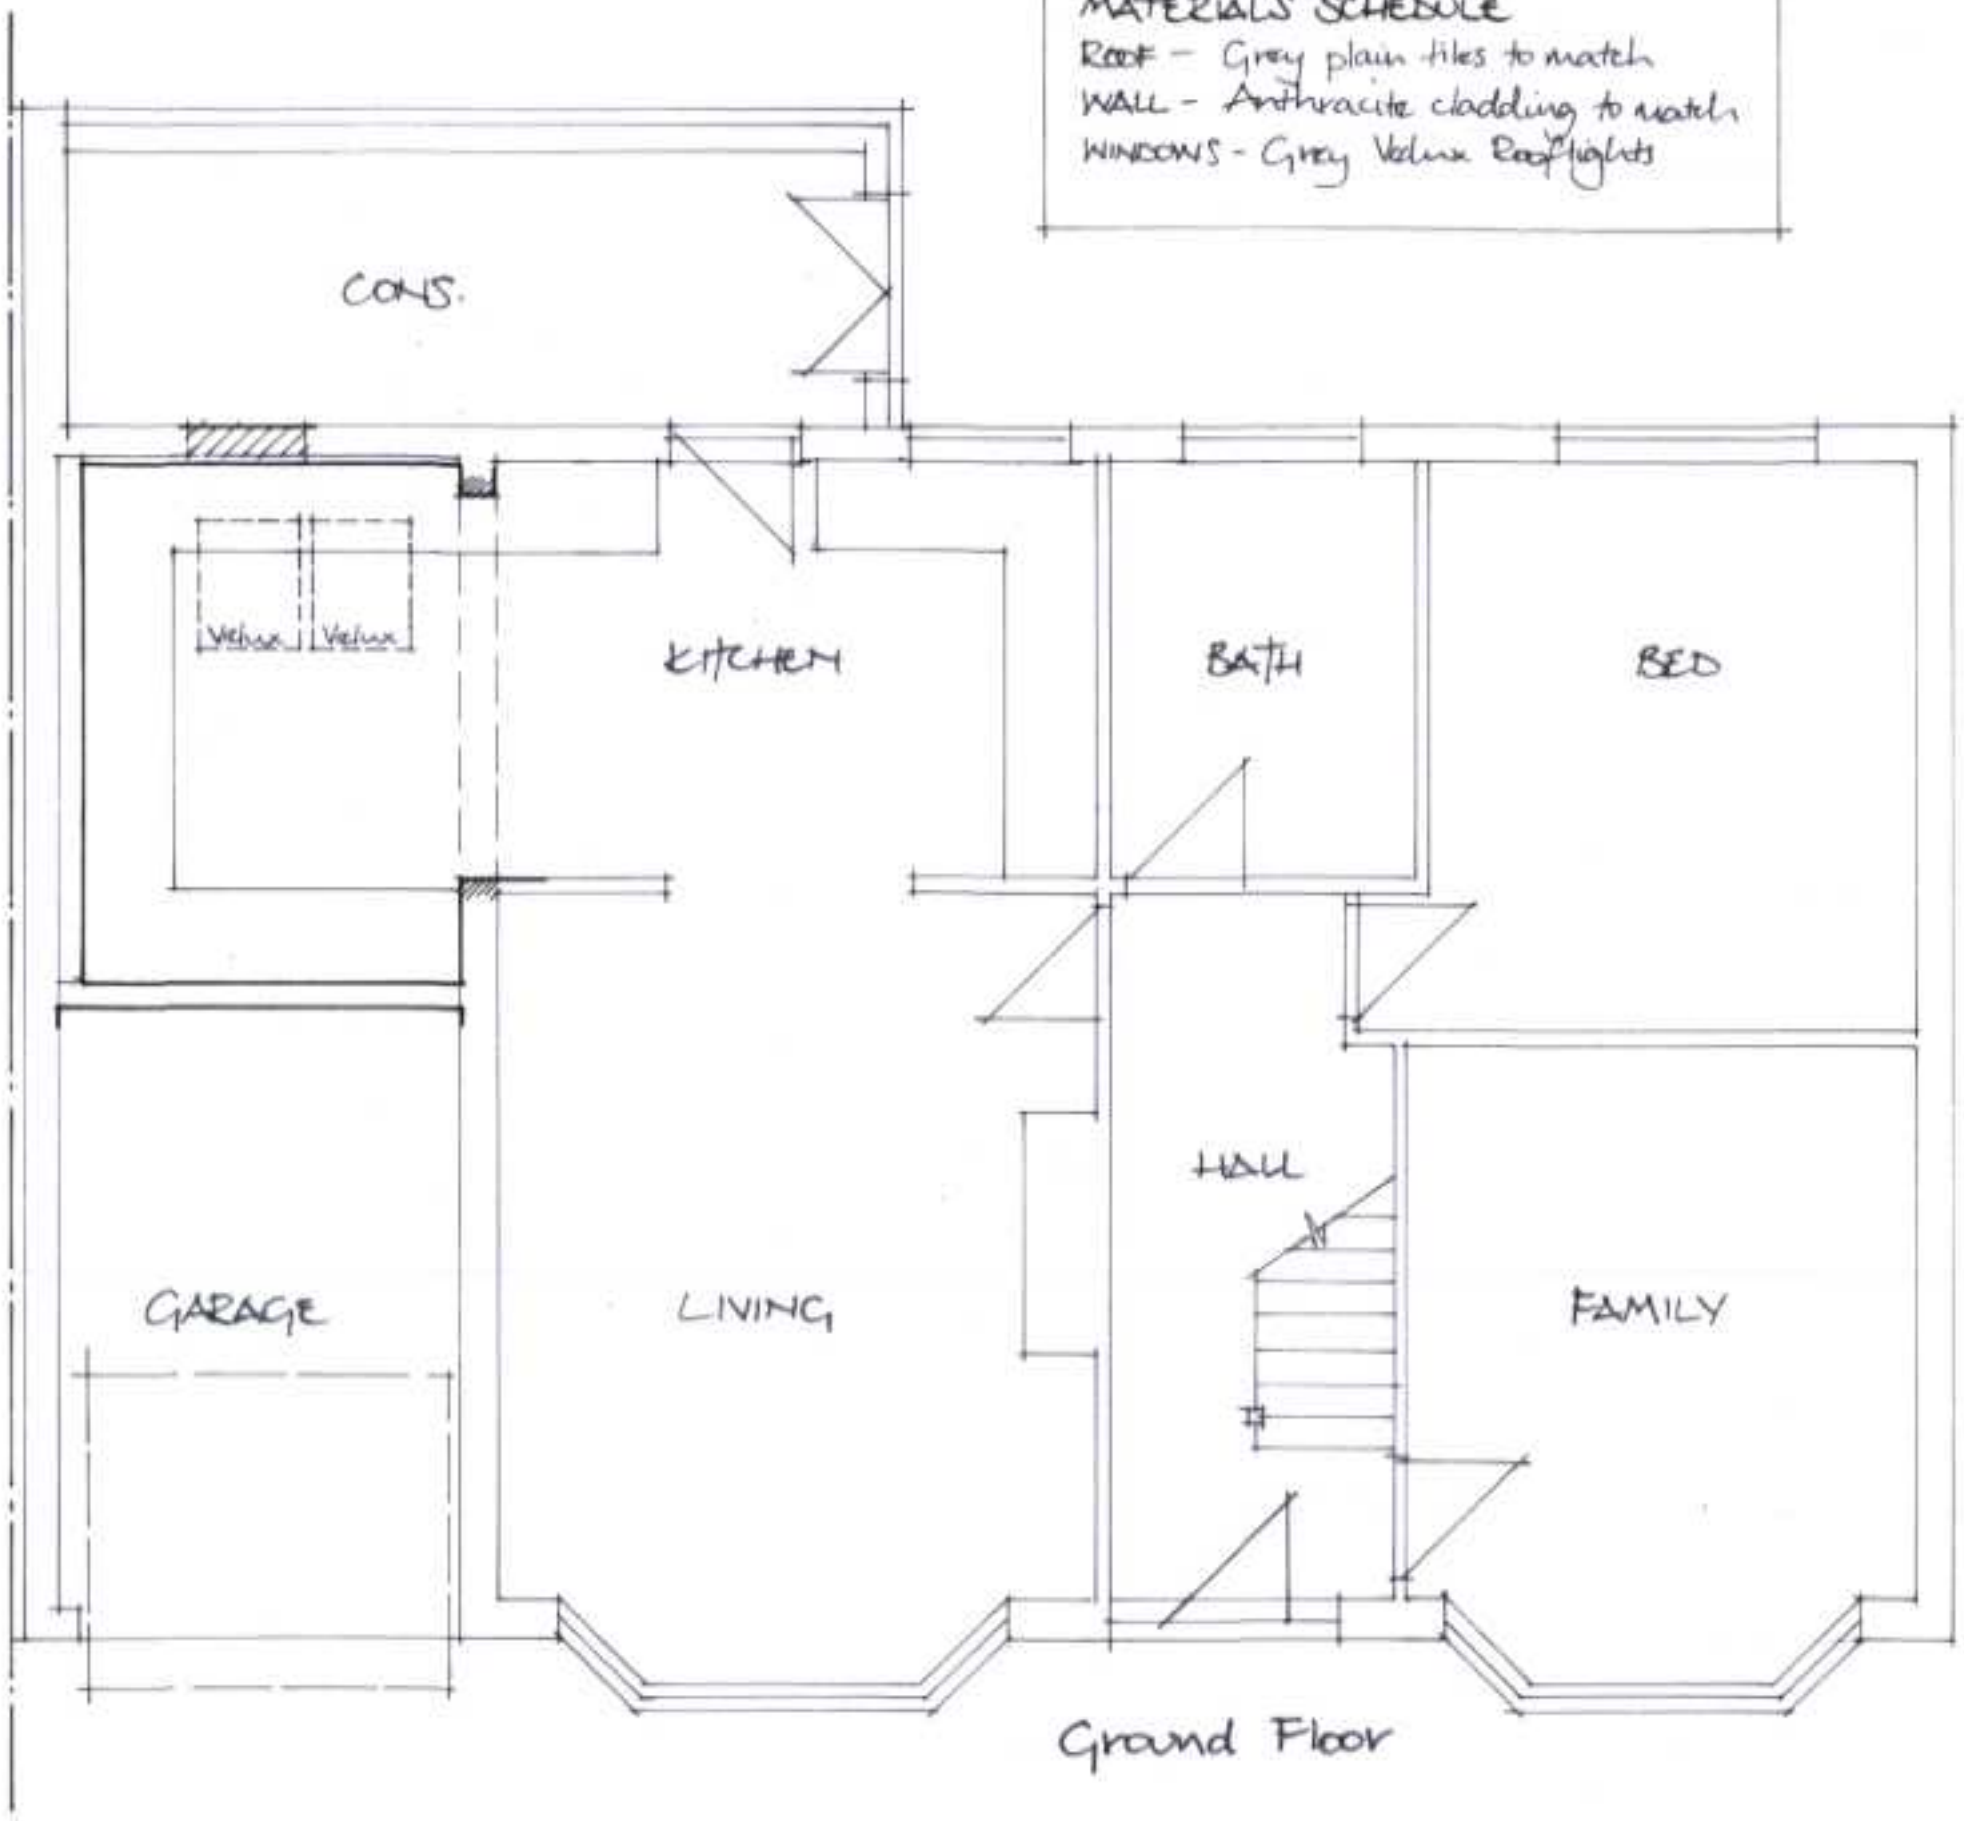


Ground Floor

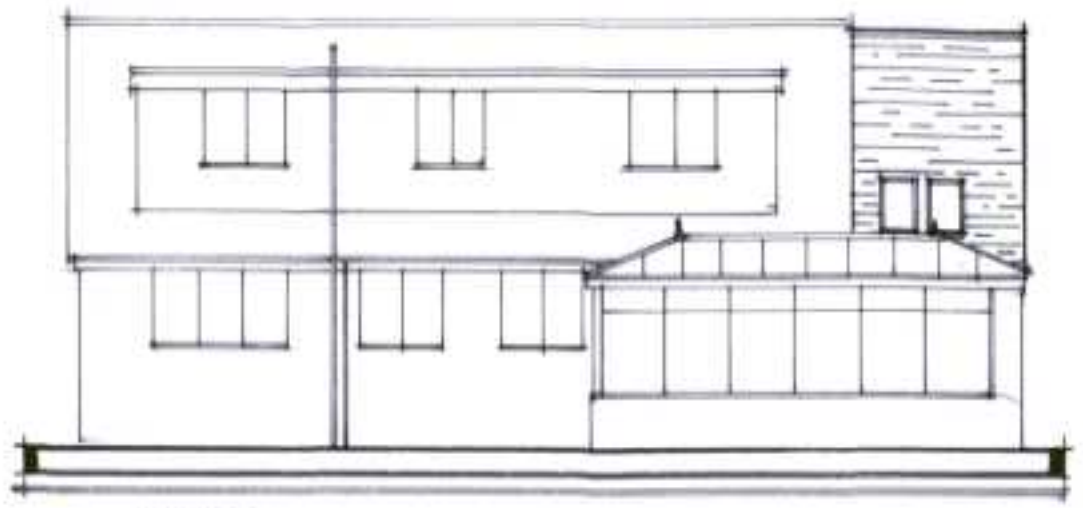

REAR

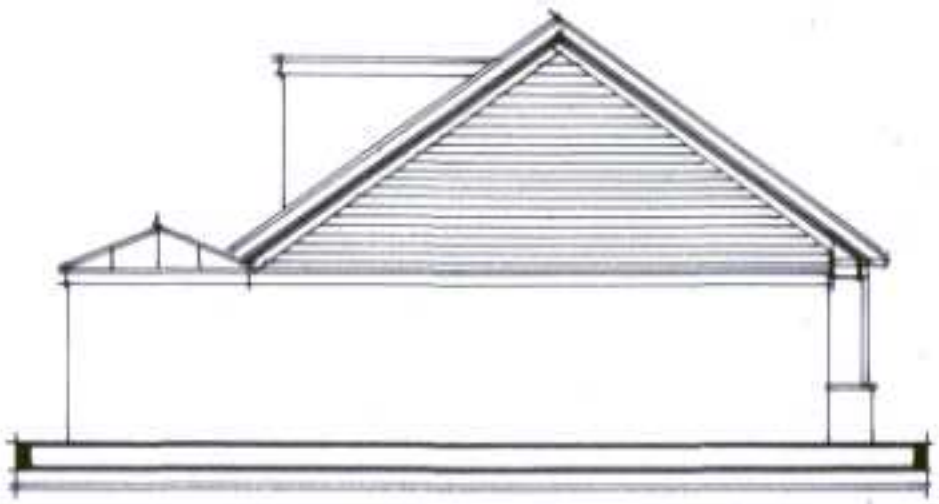

SIDE

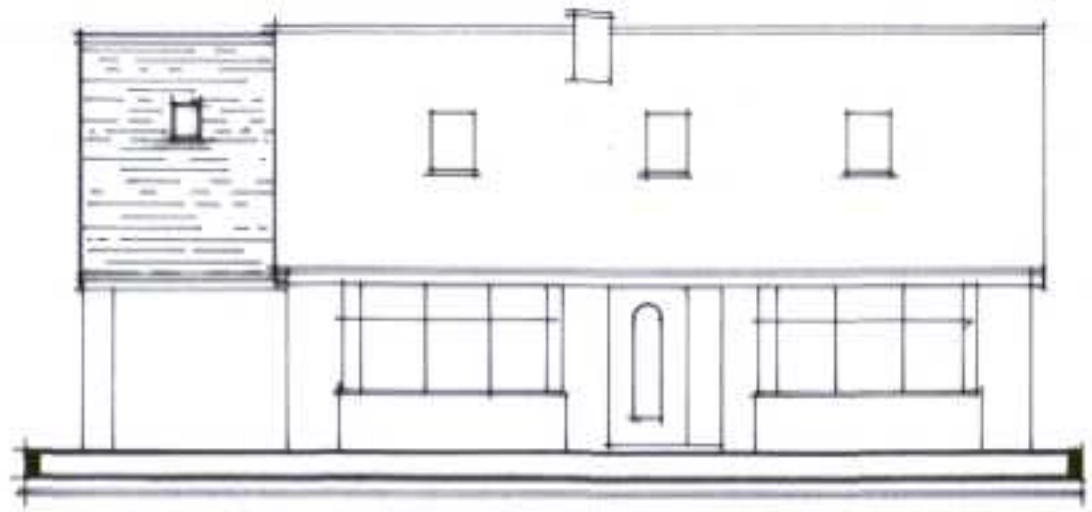

FRONT

Garage/Kitchen alterations 12, CASTLETON AVE, RIDDINGS. Plan and Elevations as Proposed 1:50 1:100 MAY 2022 04223/2