

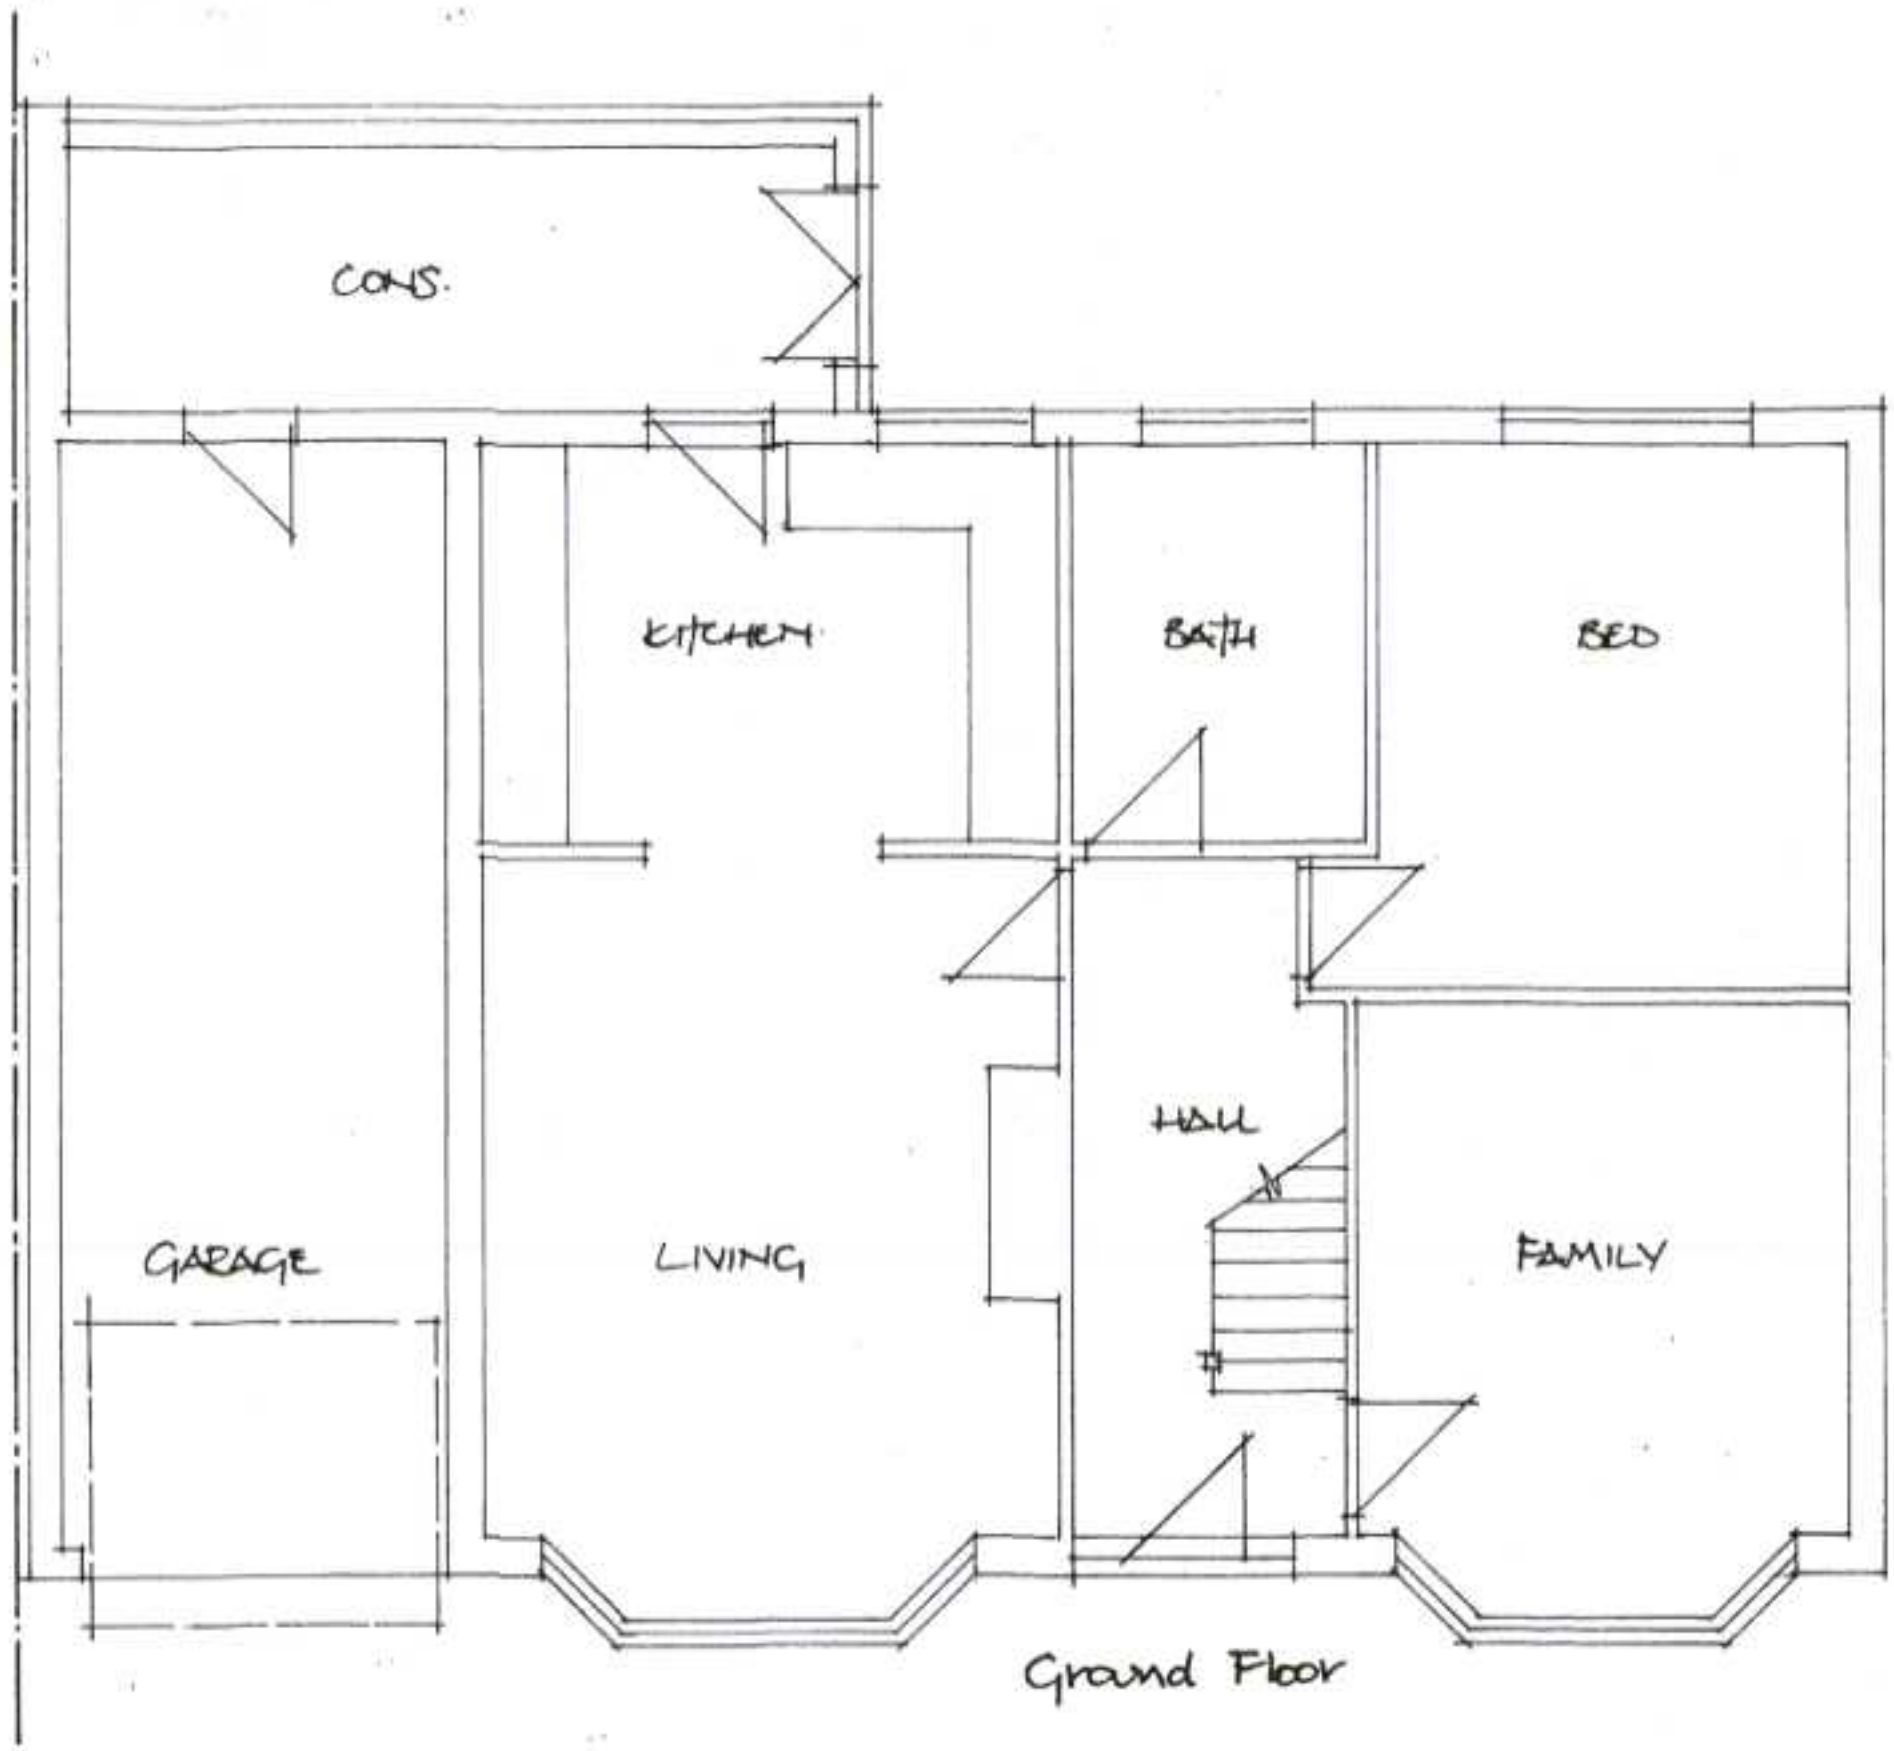



Ground Floor

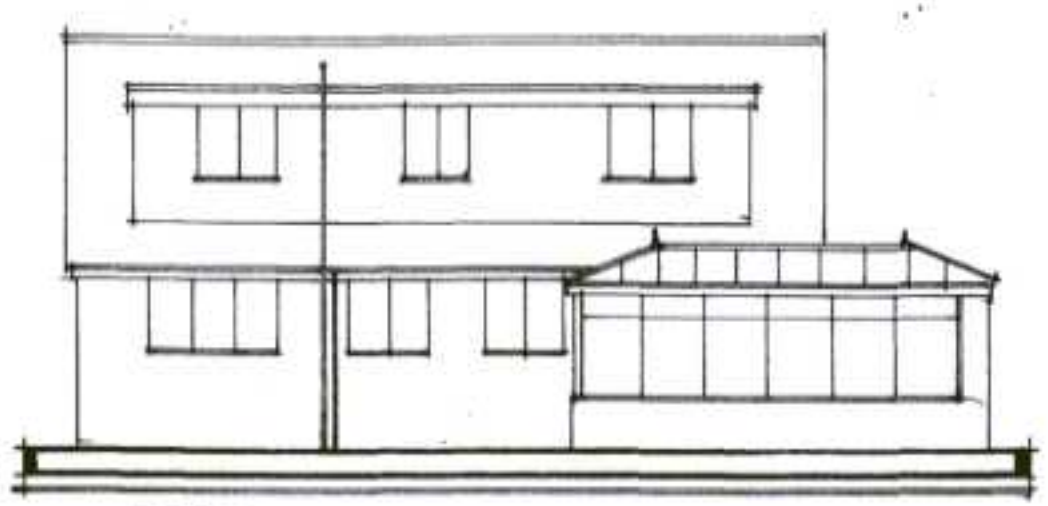

REAR

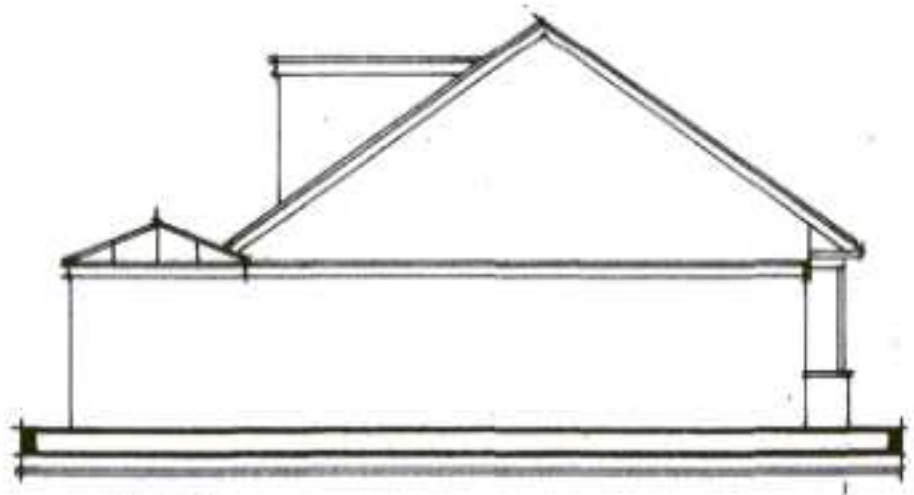

SIDE

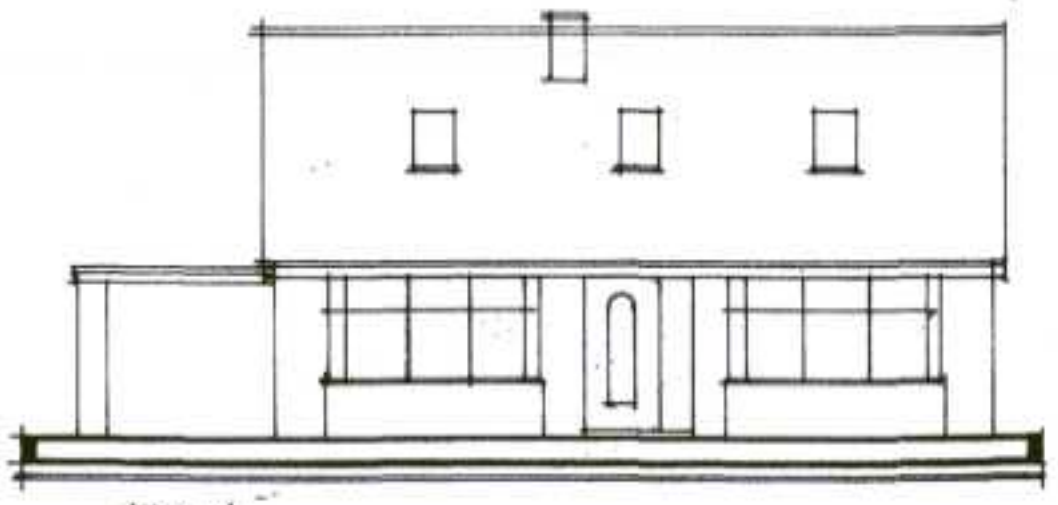

FRONT

Garage/Kitchen alterations 12, CASTLETON AVE, RIDDINGS. Plan and Elevations as Exstg. 1:50 1:100 MAY 2022 04223/1