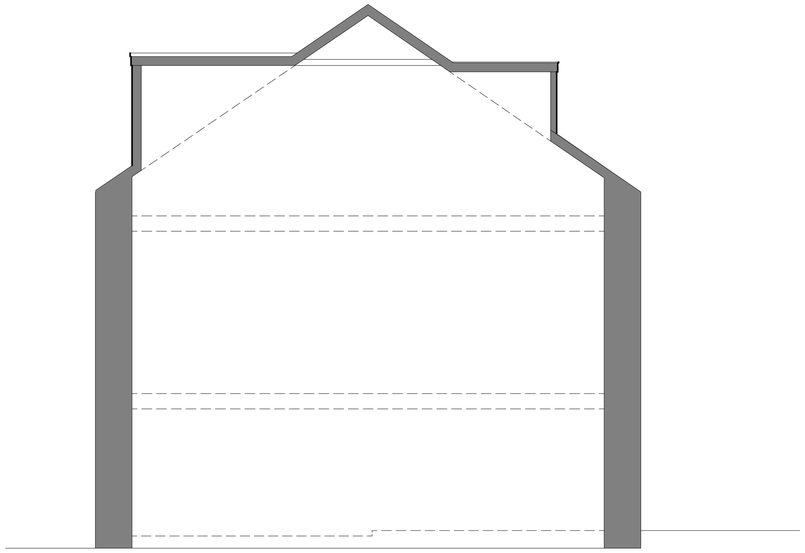

Proposed Section

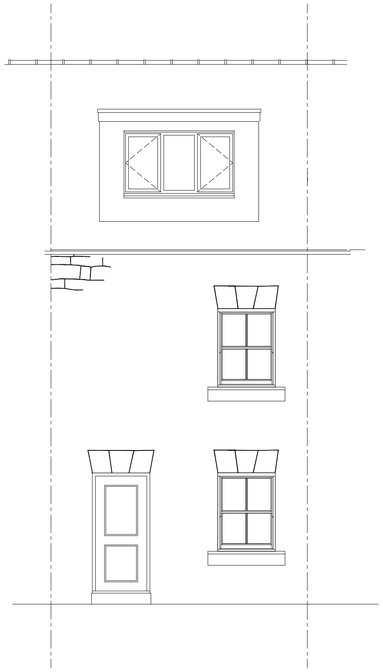

Proposed Rear Elevation



Proposed Front Elevation

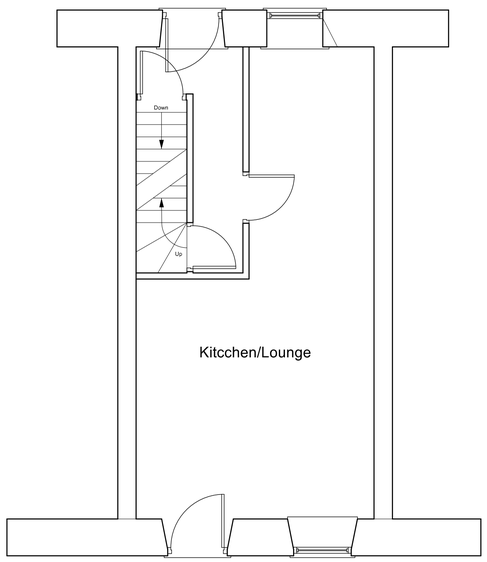

Proposed Ground Floor Layout

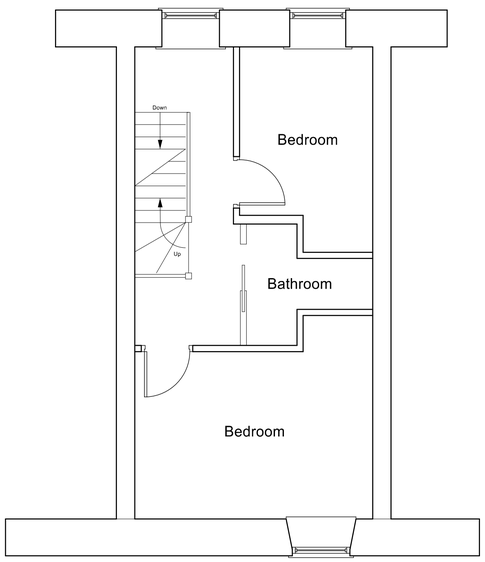

Proposed First Floor Layout

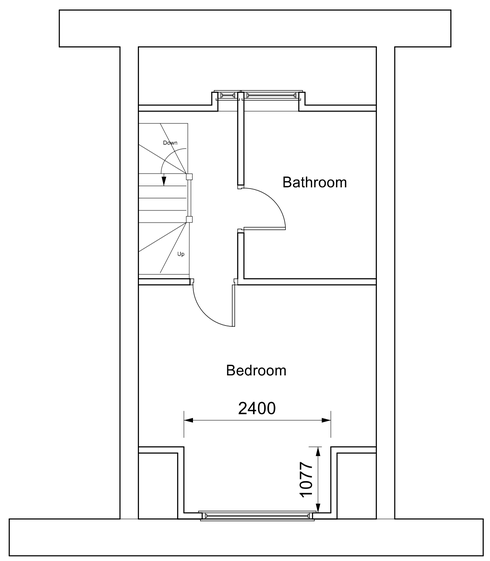

Proposed Second floor Layout

Notes:

1. All dimensions are in millimeters (mm) unless otherwise stated.
2. Contractors must check all dimensions on site, working from stated dimensions only, any discrepancies are to be reported to the Architect before work is undertaken.
3. The Contractor is to comply in all respects with current Building Legislation, British Standard Specifications, Building Regulations, Construction (Design & Management) Regulations, Party Wall Act, etc. whether or not specifically stated on this drawing

	Date	Revisions
A	05/09/22	Floor Labels Altered

Client:

Project Site Address

10 St. Johns Road
BELPER
DE56 1JE

Drawing Title:
Replacement Rear Dormer and reinstatement of exiting window opening

Drawing Title:
Proposed Elevations and Layout

Scale: 1:50 @ ISO A1

Status: Planning

Date: July 2022

Drawing No: