Notes

All dimensions to be verified on site. Do not scale this drawing. All discrepancies to be clarified with ba:rk.

This drawing is the property of ba:rk architectural design consultants and is issued on the condition it is not reproduced, retained or disclosed to any unauthorised person, either wholly or in part without written consent of ba:rk.

Ordnance Survey material is used with the permission of The Controller of HMSO, Crown copyright AR 109670.

REF
N

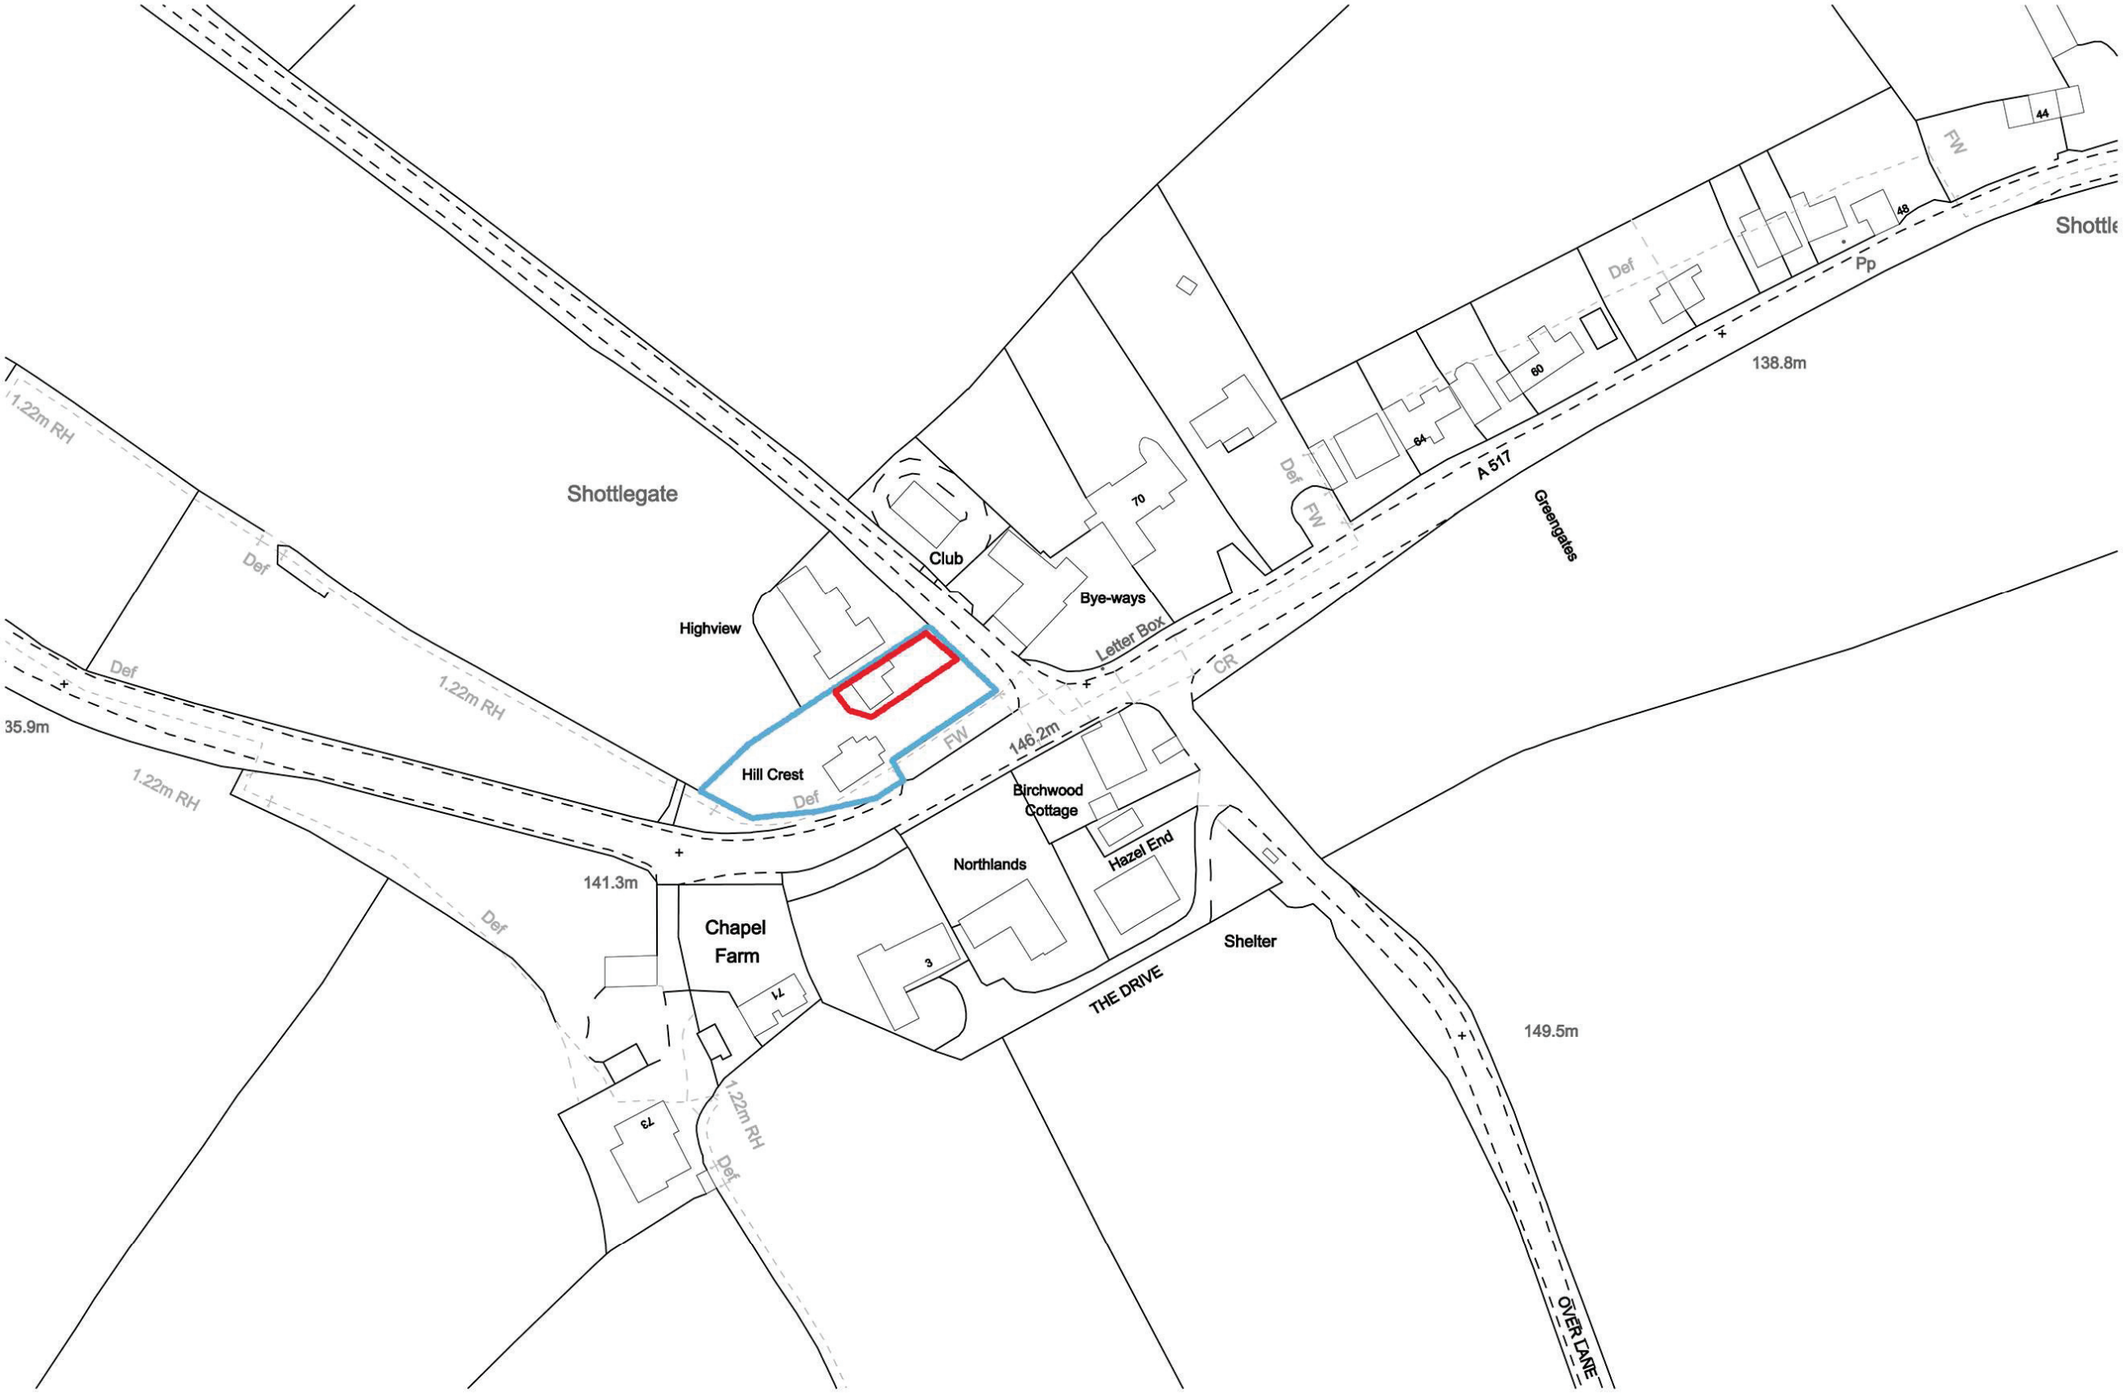

SCALE BAR 1:1250

0 10 50 100

LOCATION PLAN 1:1250@A3

Rev	Date	Description	By	Chkd
C02	19/04/22	NOTES AMENDED	JPC	

ba:rk
architectural design consultants

Client
STEPHANIE_HAYWOOD
_

Project
HILLCREST
SHOTTLEGATE
DE56_2LY

Drawing Title
NEW_HOLIDAY_COTTAGE
LOCATION_PLAN
.

Drawn By	Checked By
JC	JC

Scale	Date
1:1250_@_A3	24_08_2022

Project No.	Drawing No.	Revision
21_36	(00)_001 . .	C01

Status
PLANNING

+44 (0) 7429 360049
+44 (0) 7380 341324
hello@barkarchitectural.com
www.barkarchitectural.com
insta: @barkarchitectural

Plotted : Jason | Date & Time : Wed, 07 Sep 2022 - 11:43am | Paper File Name : 21-36 (00) 001 C01.dwg
Xrefs: section 01 no hatch; mastermap-topo_463573