Highview

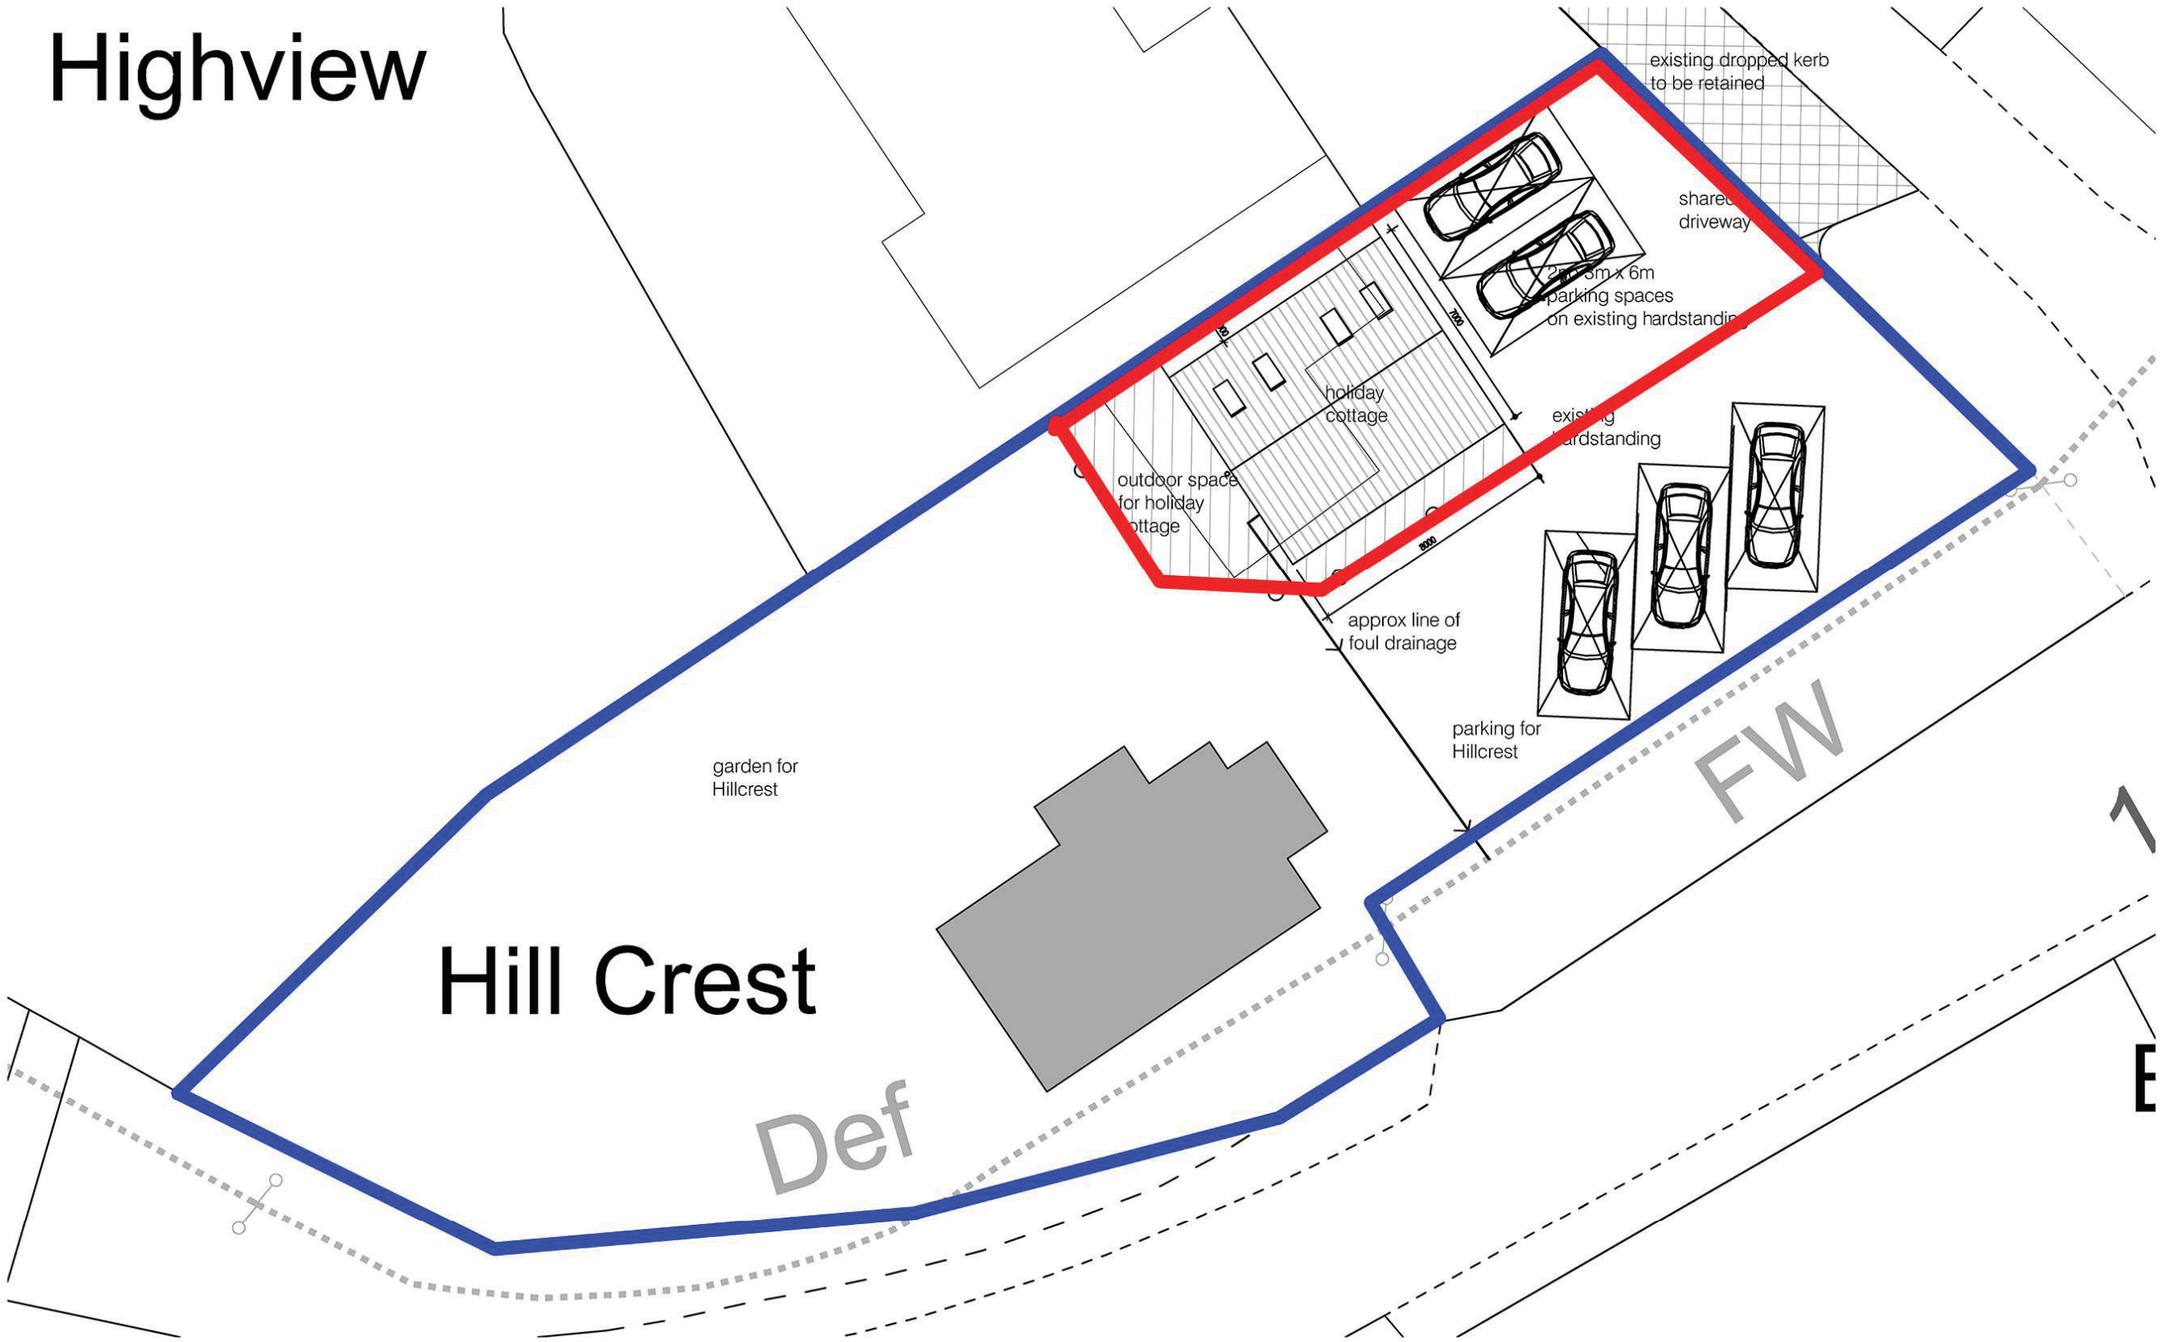

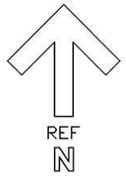

SCALE BAR 1:200



SITE PLAN 1:200@A3

Notes

All dimensions to be verified on site not scale this drawing. All discrepancies to be clarified with bark.

This drawing is the property of bark architectural design consultants and is issued on the condition it is not reproduced, retained or disclosed to any unauthorised person, either wholly or in part without the consent of bark.

Ordnance Survey material is used with the permission of The Controller of HMSO. Crown copyright AR 150670.

Rev	Date	Description	By	Chk'd
C02	19/04/22	NOTES AMENDED	JPC	

ba:rk
architectural design consultants

Client
SEPHANIE_HAYWOOD
–

Project
HILLCREST
SHOTTLEGATE
DE56_2LY

Drawing Title
NEW_EXTENSION
SITE_PLAN
.

Drawn By	Checked By
JC	JC

Scale	Date
1:200_@_A3	24_08_2C22

Project No.	Drawing No.	Revision
21_36	(20)_002 . .	C01

Status
PLANNING

+44 (0) 7429 360049
+44 (0) 7380 341324
hello@barkarchitectural.com
www.barkarchitectural.com
insta: @barkarchitectural

Plotted: Jason | Date & Time: Wed, 07 Sep 2022 - 2:58pm | Paper File Name: 21-36 (20) 002 C01.dwg
Tech: section 08 no hatch; masterrap_tape_4633773