Copyright:This drawing is the property of Home Extension Plans & must not be reproduced wholly or in part, nor the information therein disclosed to a third party, without the written consent of the owners.

Notes:

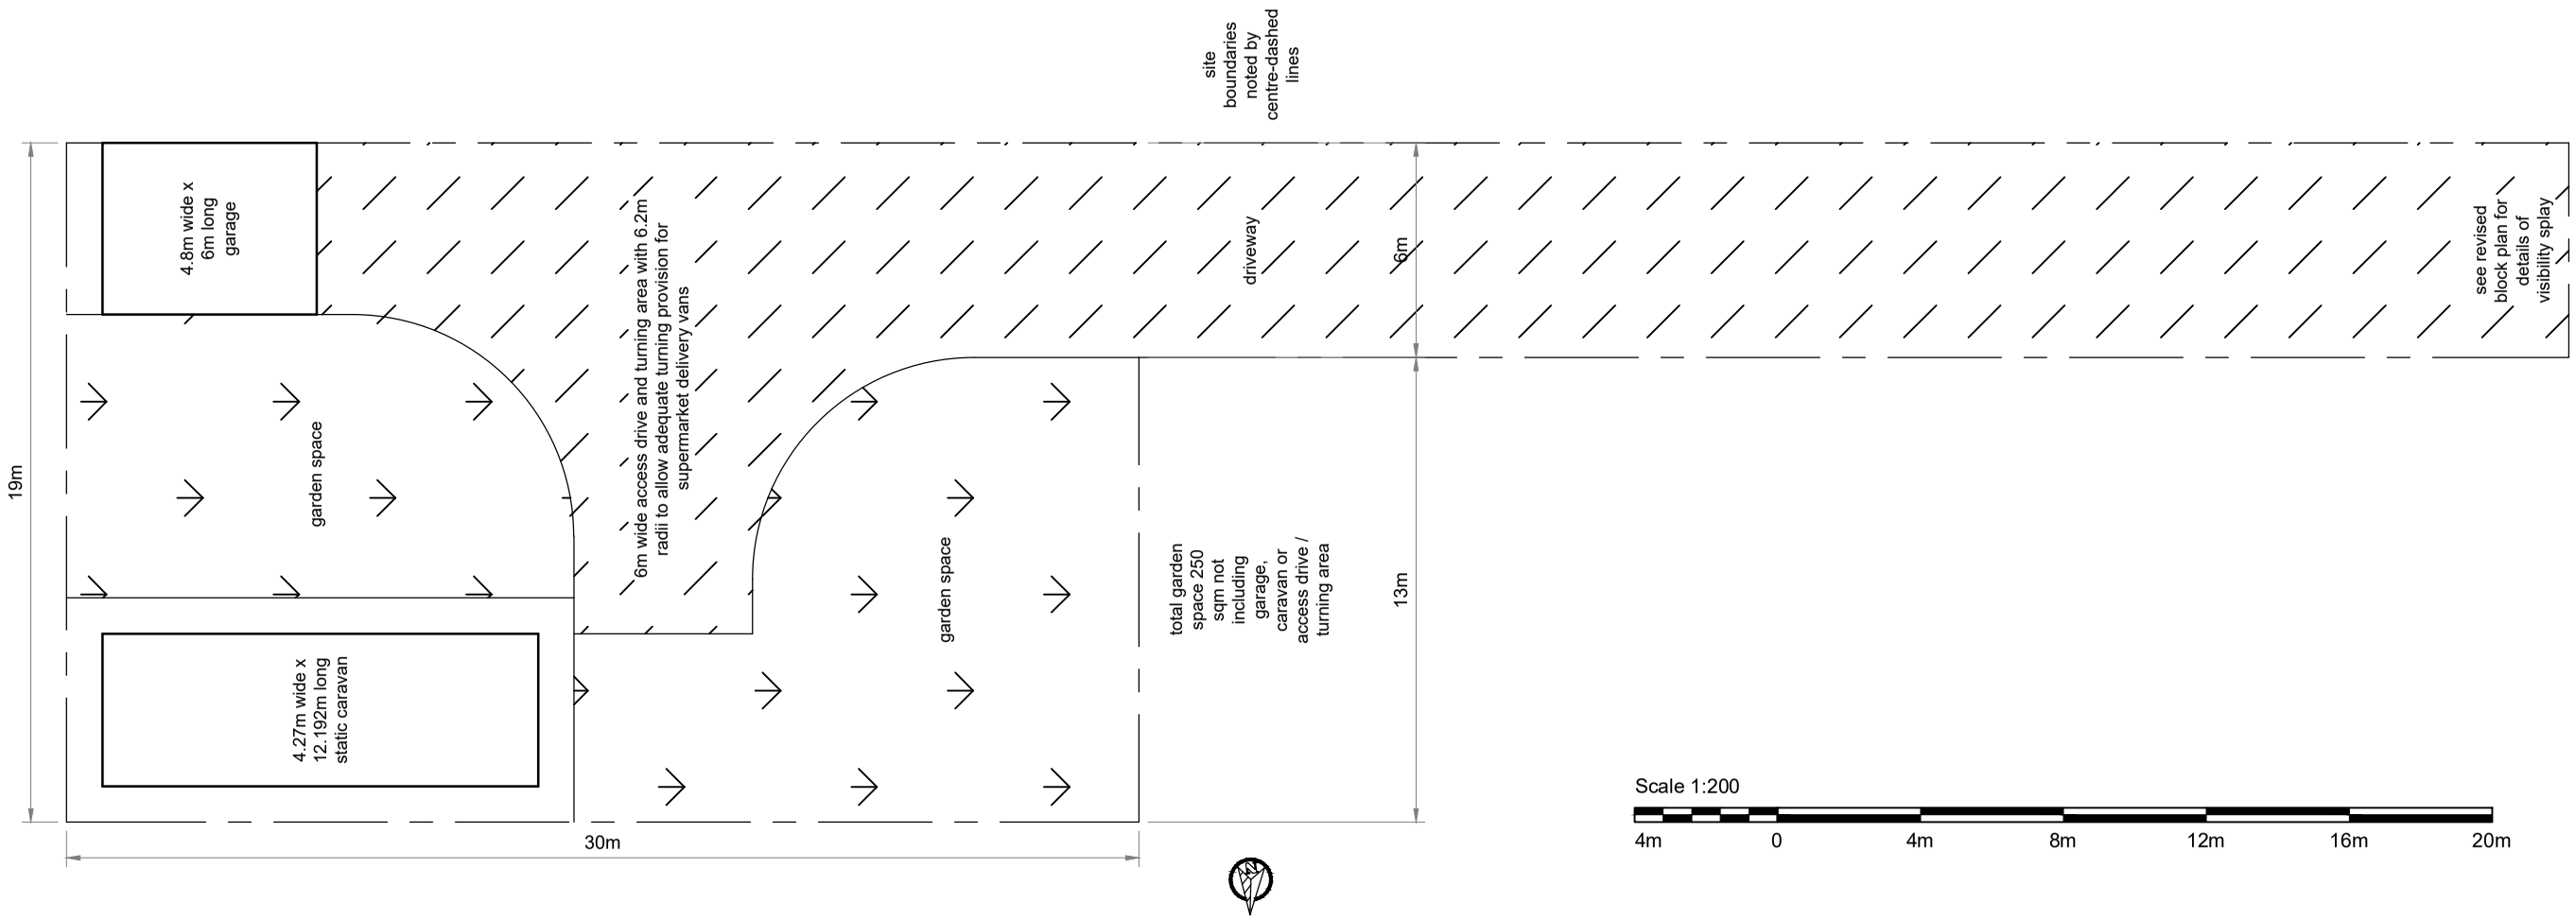

Scale 1:200

4m 0 4m 8m 12m 16m 20m

Revisions:

-

Home Extension Plans
Architectural Technology Design Professionals
Corner House, Suite 5a-5c, 2 / 4 Albert Road,
Ripley, Derbyshire, DE5 3FZ.

Tel: 0739 800 99 79. Facebook: homeextensionplans

E: homeextensionplans@outlook.com

Project Title:
Proposed Permanently Located New 2 Bedroomed Static Caravan, rear of 106 Codnor Gate, Codnor, Ripley, Derbyshire, DE5 9QW.

Client: Mr. R. Middleton

Drawing Title:
Overall Site Plan.

Drawing Status:
Planning Application

Drawn by:	Date:	Paper Size:
RpB	Sept 2022	A3

Scale:
1:200

Drawing Number:	Status Revision:
1063 / 002	-