REVISION	DATE
REV -	-

GROUND FLOOR

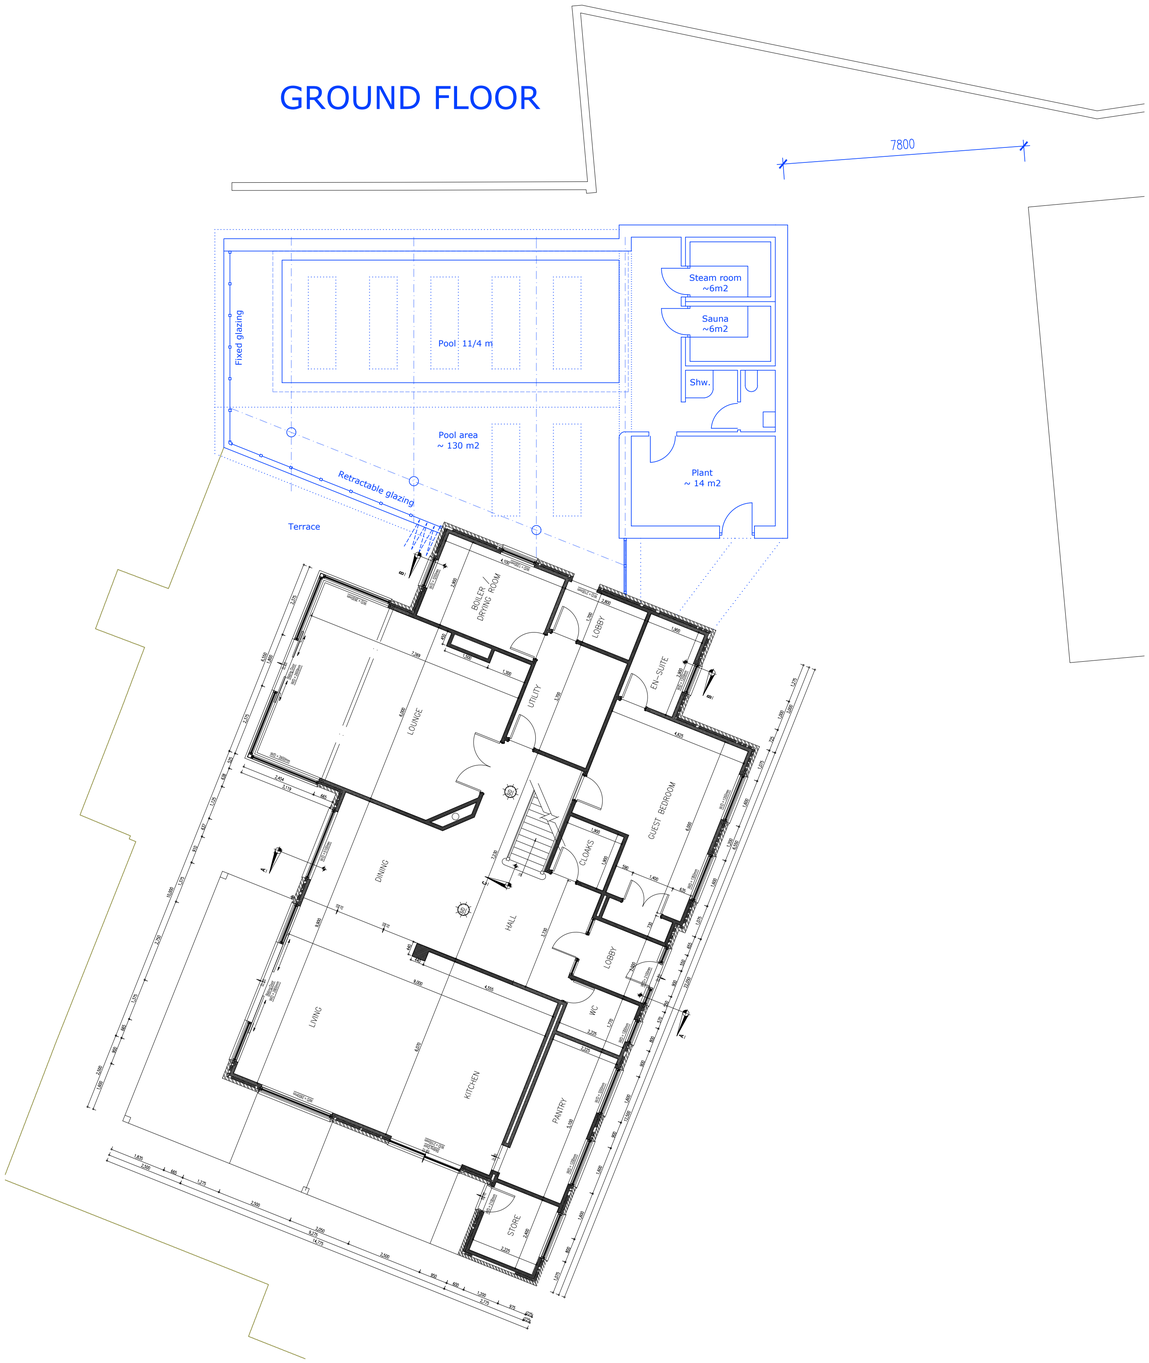

FIRST FLOOR

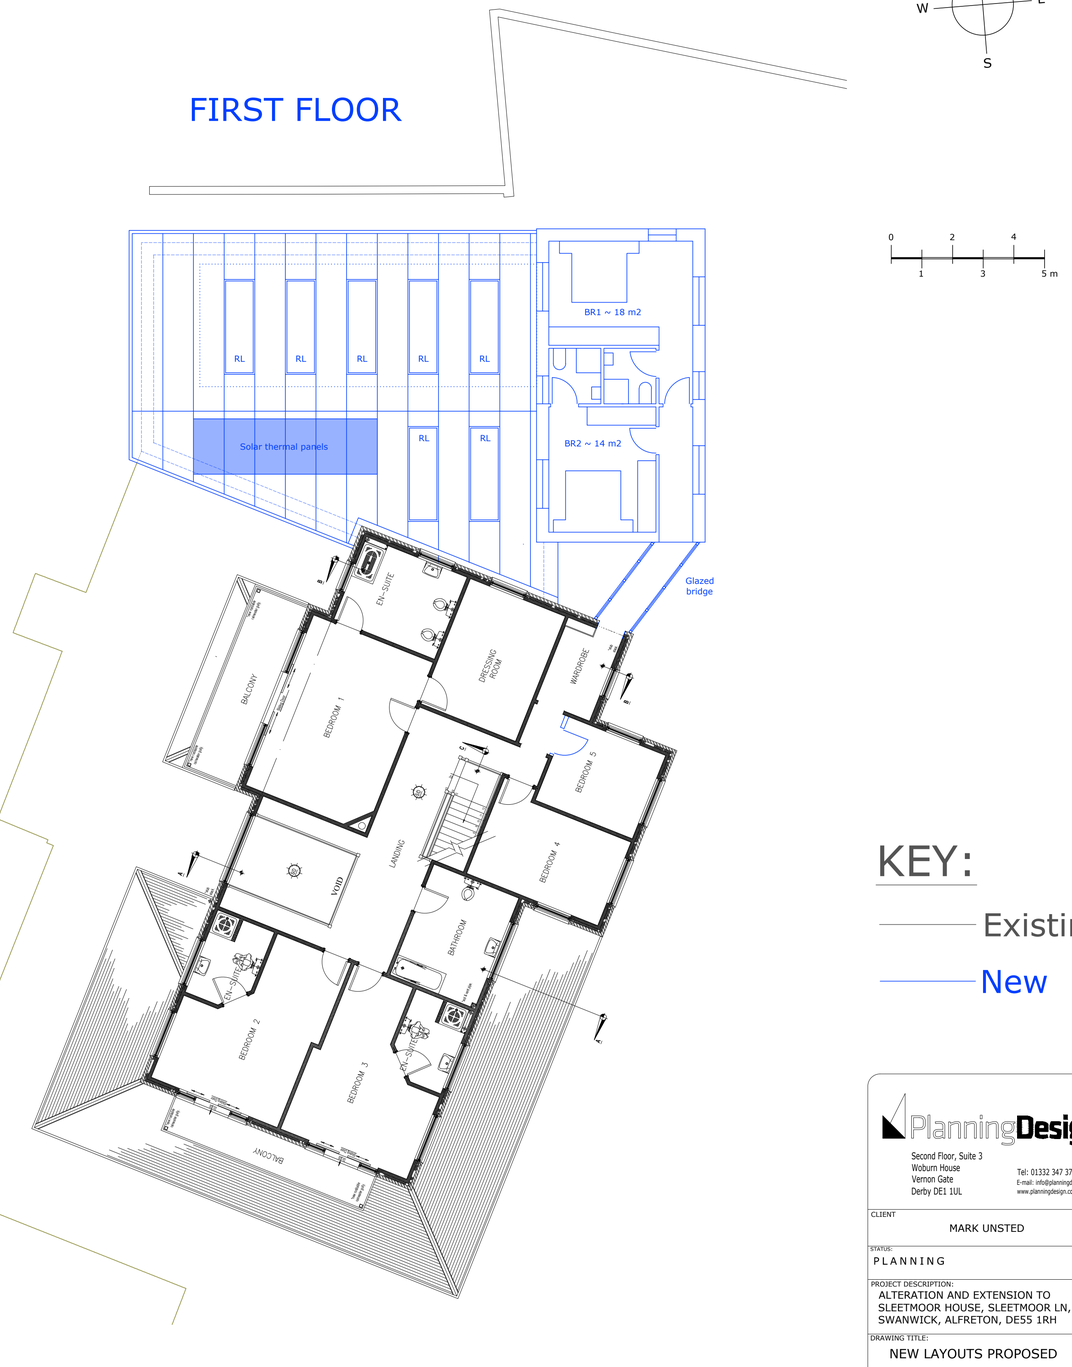

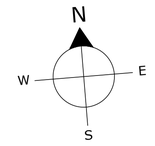

KEY:

Existing

New

PlanningDesign
Second Floor, Suite 3
Woburn House
Vernon Gate
Derby DE1 1UL
Tel: 01332 347 371
E-mail: info@planningdesign.co.uk
www.planningdesign.co.uk

CLIENT: MARK UNSTED

STATUS: PLANNING

PROJECT DESCRIPTION: ALTERATION AND EXTENSION TO SLEETMOOR HOUSE, SLEETMOOR LN, SWANWICK, ALFRETON, DE55 1RH

DRAWING TITLE: NEW LAYOUTS PROPOSED

DRAWN BY:	CHECKED BY:
SD	JJ
DRAWING NUMBER: 05	REVISION: -
SCALE: 1:100 @A1	DATE: 31/08/2022

DRAWING REF: 3704 - 05

© COPYRIGHT EXISTS ON THE DESIGNS AND INFORMATION SHOWN ON THIS DRAWING: The Contractor must verify all dimensions on site before making shop drawings or commencing work of any kind. No dimensions to be scaled from this drawing. Architect to be notified of any discrepancies in dimensions immediately