REVISION	DATE
REV -	-



SOUTH - EAST ELEVATION

NEW EXTENSION

KEY:

- Existing
- New
- New bricks as existing
- New white render as existing
- New roof tiles as existing
- KS1000 RW Trapezoidal Roof Panels in colour similar to existing roof tiles, R7016

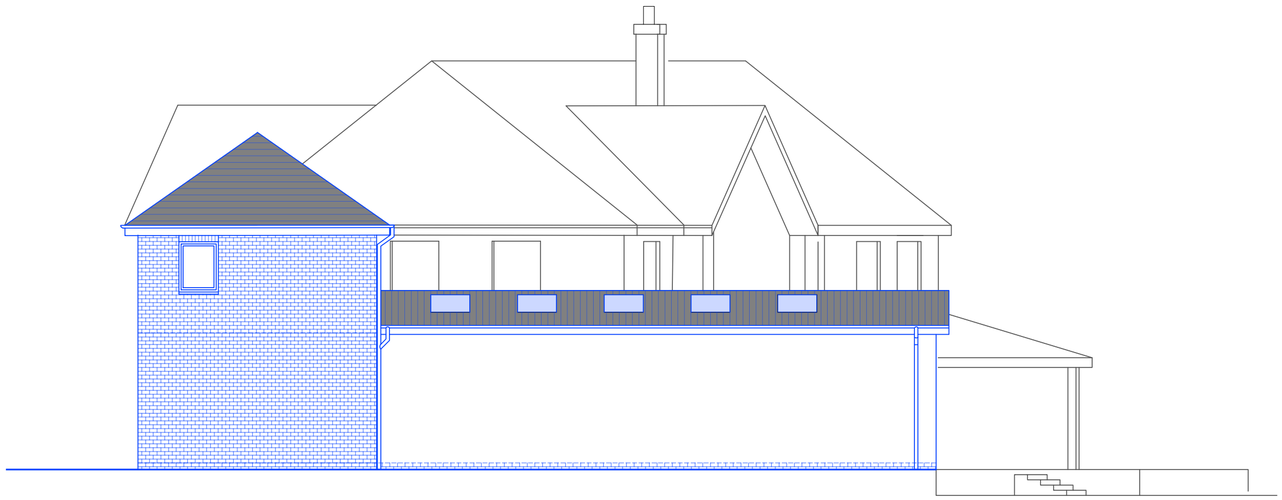

NORTH ELEVATION



NEW EXTENSION

SOUTH - WEST ELEVATION



NEW EXTENSION

NORTH - WEST ELEVATION

PlanningDesign
Second Floor, Suite 3
Woburn House
Vernon Gate
Derby DE1 1UL
Tel: 01332 347 371
E-mail: info@planningdesign.co.uk
www.planningdesign.co.uk

CLIENT: MARK UNSTED

STATUS: PLANNING

PROJECT DESCRIPTION: ALTERATION AND EXTENSION TO SLEETMOOR HOUSE, SLEETMOOR LN, SWANWICK, ALFRETON, DE55 1RH

DRAWING TITLE: ELEVATIONS PROPOSED

DRAWN BY:	CHECKED BY:
SD	JJ
DRAWING NUMBER: 06	REVISION: -
SCALE: 1:100 @A2	DATE: 31/08/2022

DRAWING REF: 3704 - 06

© COPYRIGHT EXISTS ON THE DESIGNS AND INFORMATION SHOWN ON THIS DRAWING: The Contractor must verify all dimensions on site before making shop drawings or commencing work of any kind. No dimensions to be scaled from this drawing. Architect to be notified of any discrepancies in dimensions immediately