


*Section A.*

*Elevation 2.*

*Datum: 130.00m.*

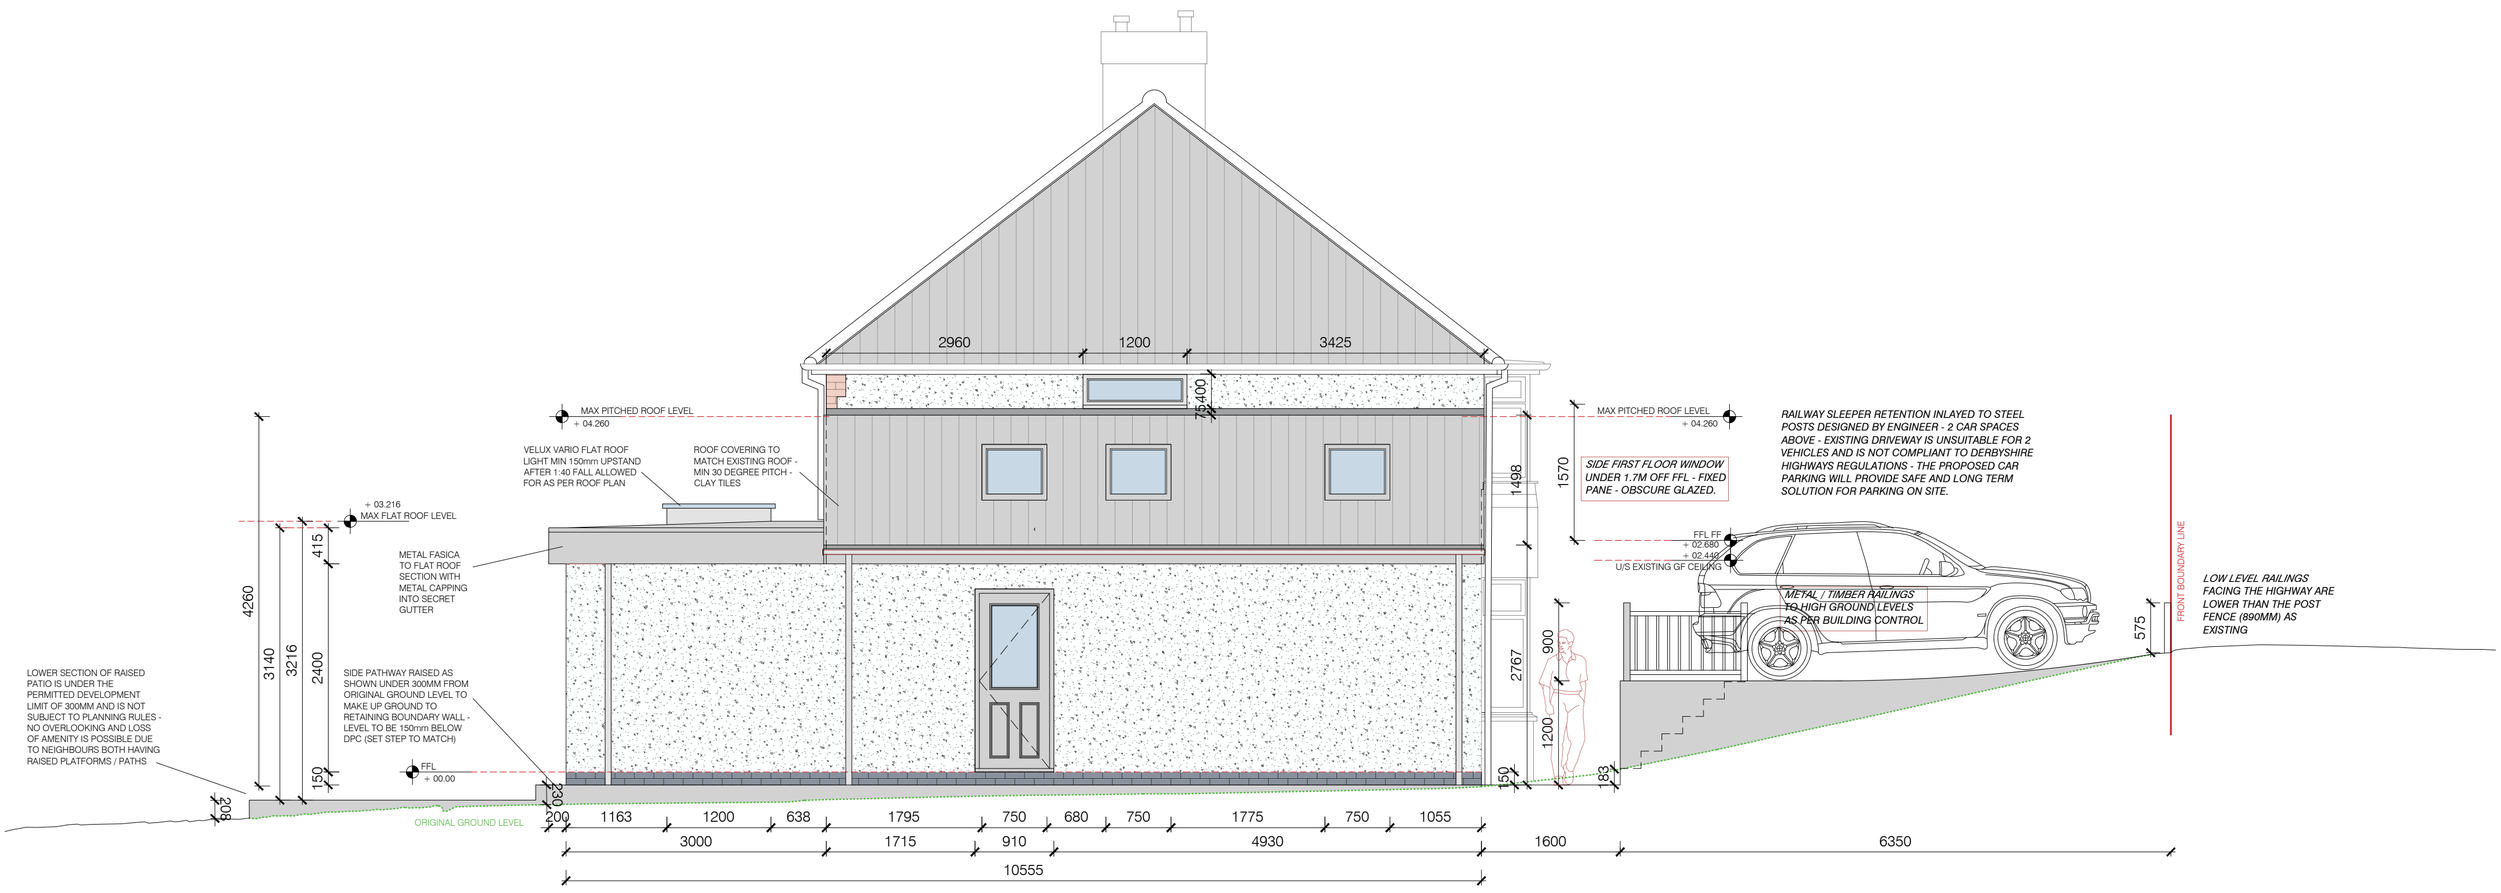


*Datum: 130.00m.*

*PARTY WALL ELEVATION*

S.G ARCHITECTURAL DESIGN
Tel: 07817034426. sgarchitecturaldesign@gmail.com.
www.sgarchitecturaldesign.com

154 FAR LAUND BELPER

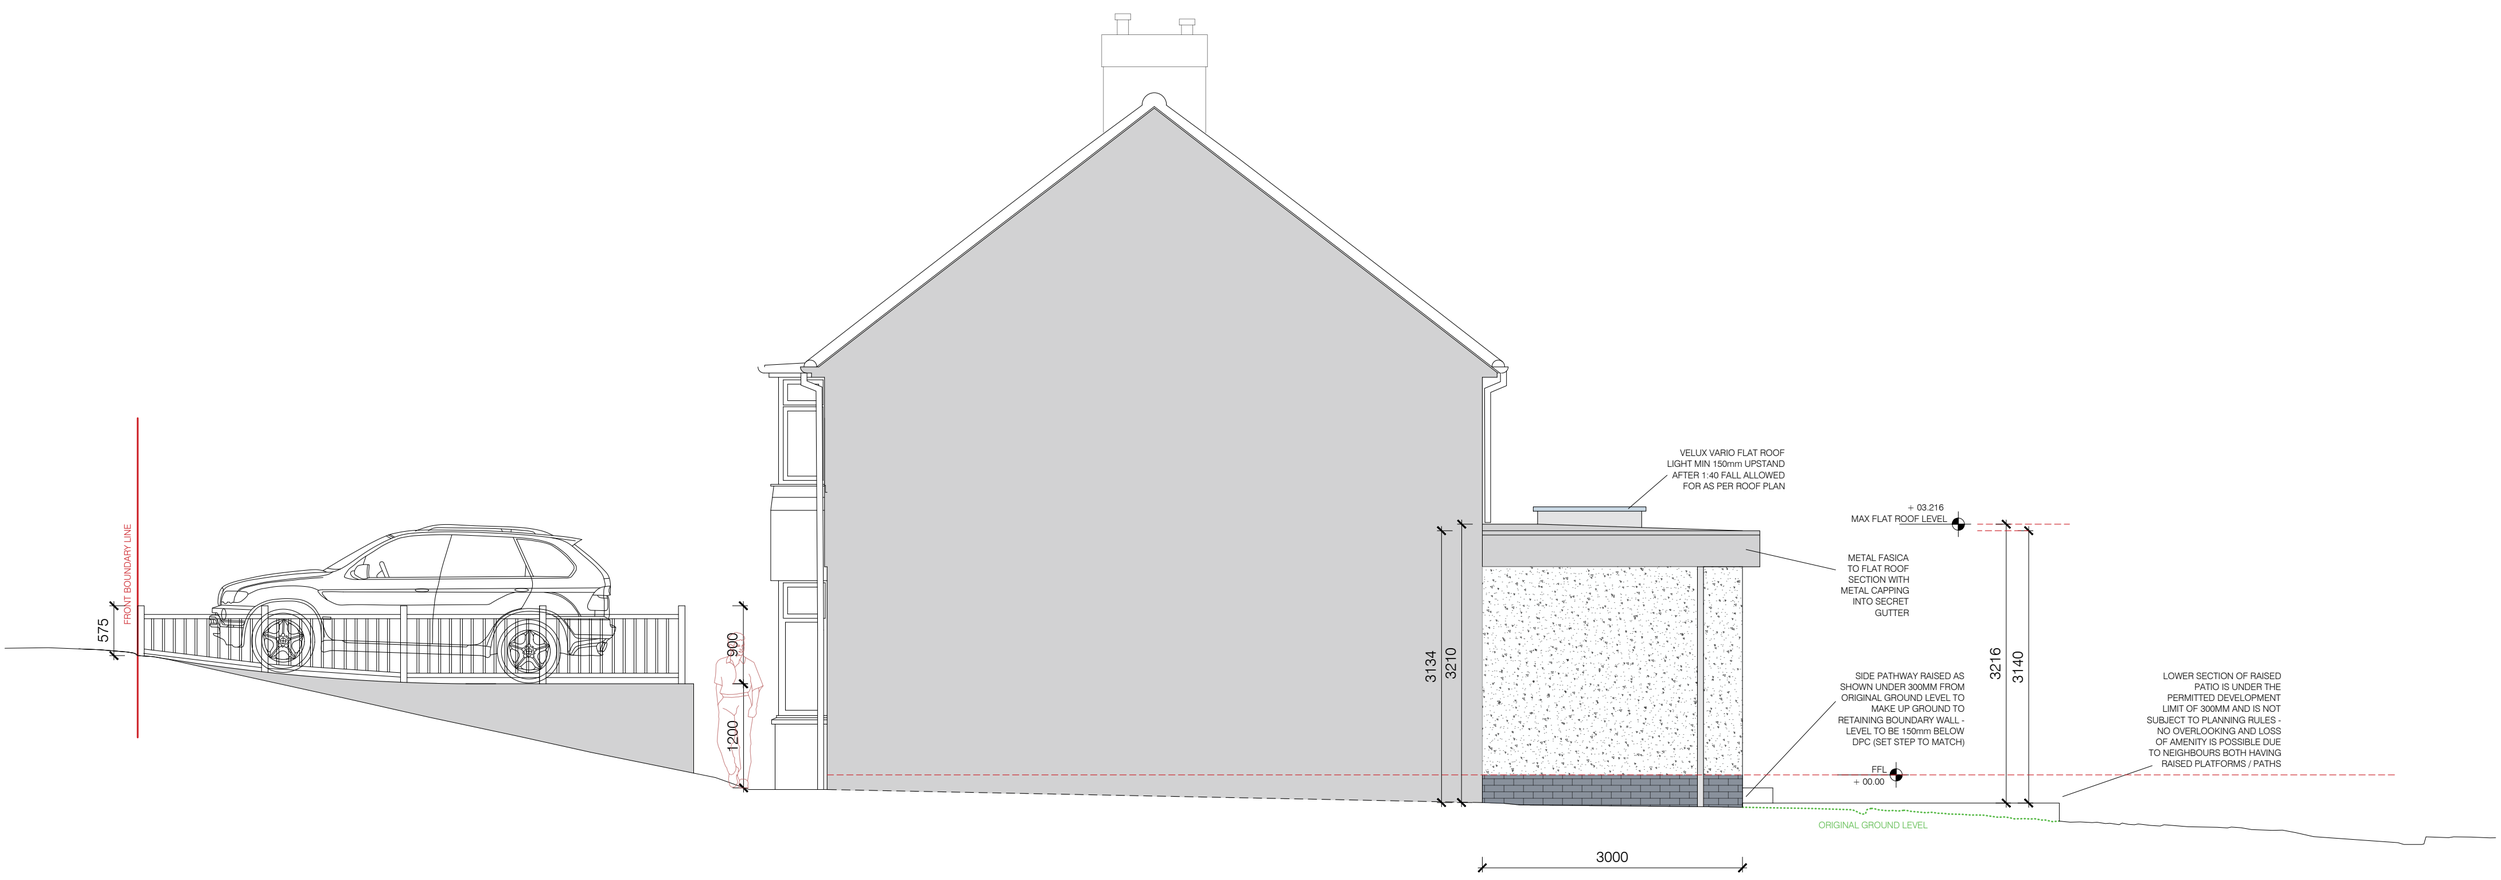05 A - PROPOSED ELEVATIONS - A1

| SG PROJECT NO: | PAPER SIZE: | DRAWN BY: |
|---|---|---|
| 401 | A1 | SG |
| REVISION: BREGS / PLANNING | SCALES: 1:50 | |

Drawing measurements shall not be obtained by scaling. Verify all dimensions prior to construction. Immediately report any discrepancies on this document to SG ARCHITECTURAL DESIGN.

| REV. | DESCRIPTION | DATE | BY | CHK'D |
|---|---|---|---|---|
| P1 | FINAL ISSUE | 07-09-22 | SG | SG |

Scale 1:50

0 1 2 3 4 5