

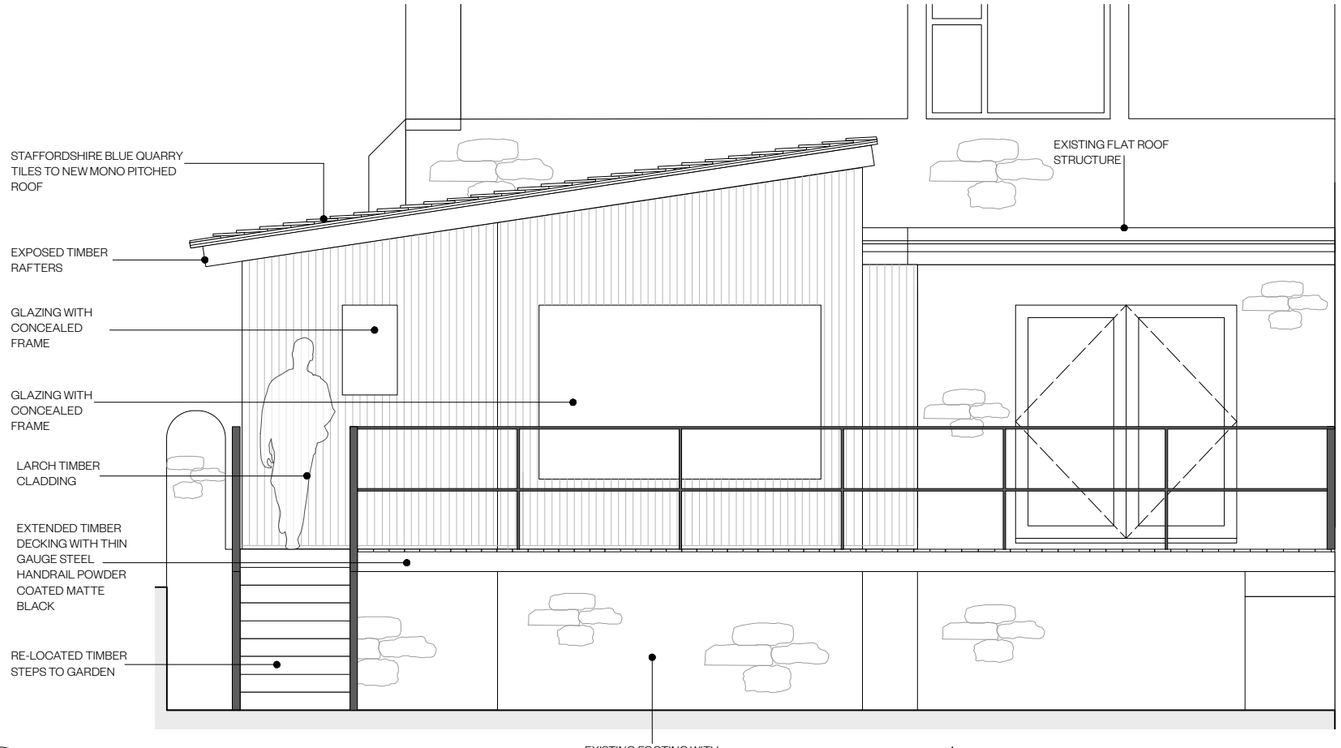



2 Proposed Elevation A
Scale: 1:50

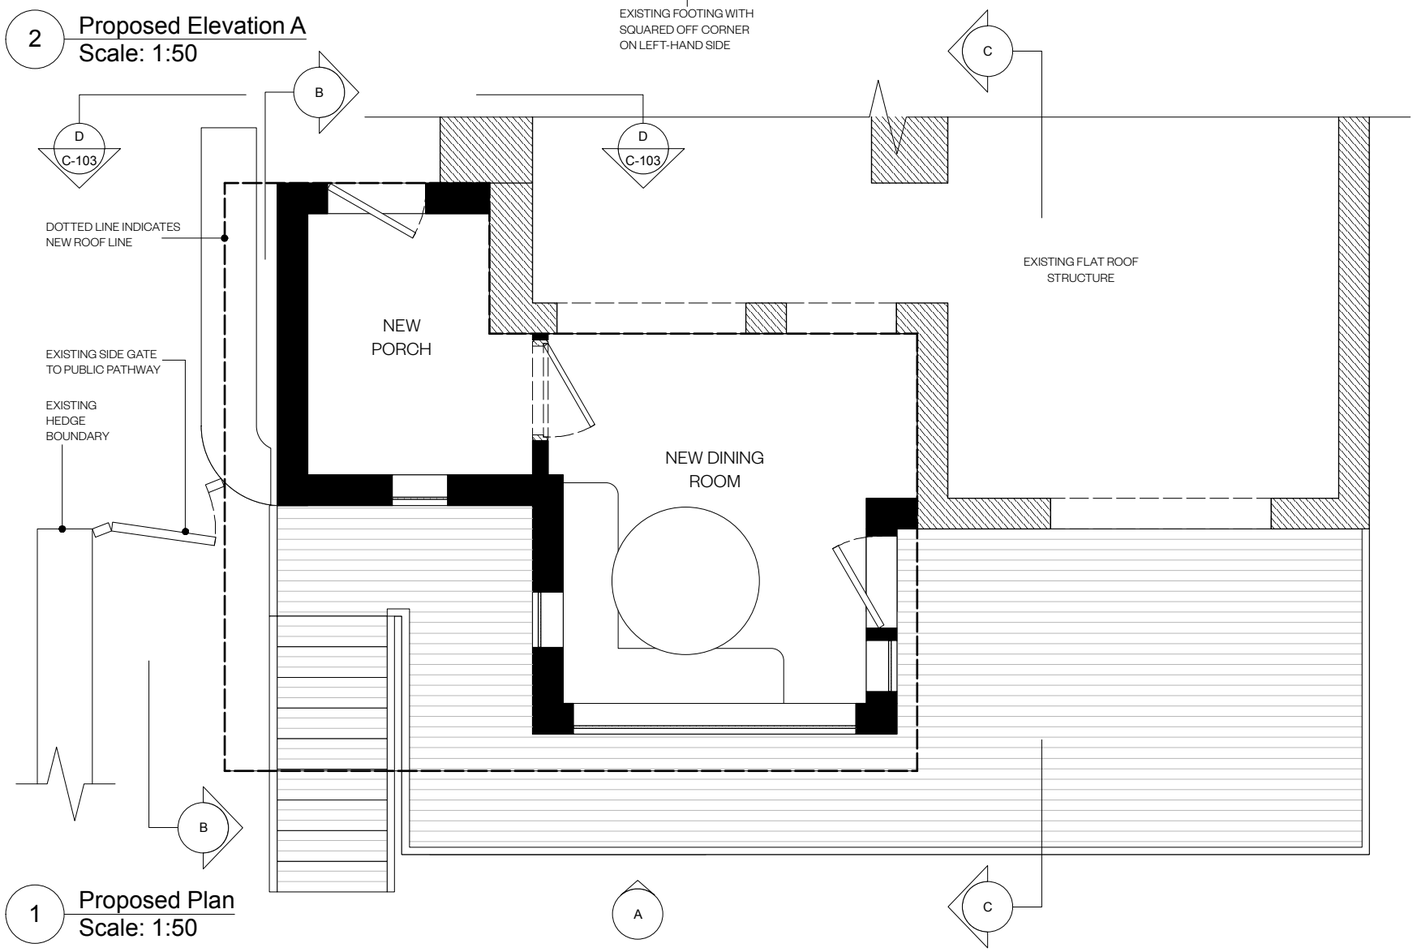

1 Proposed Plan
Scale: 1:50

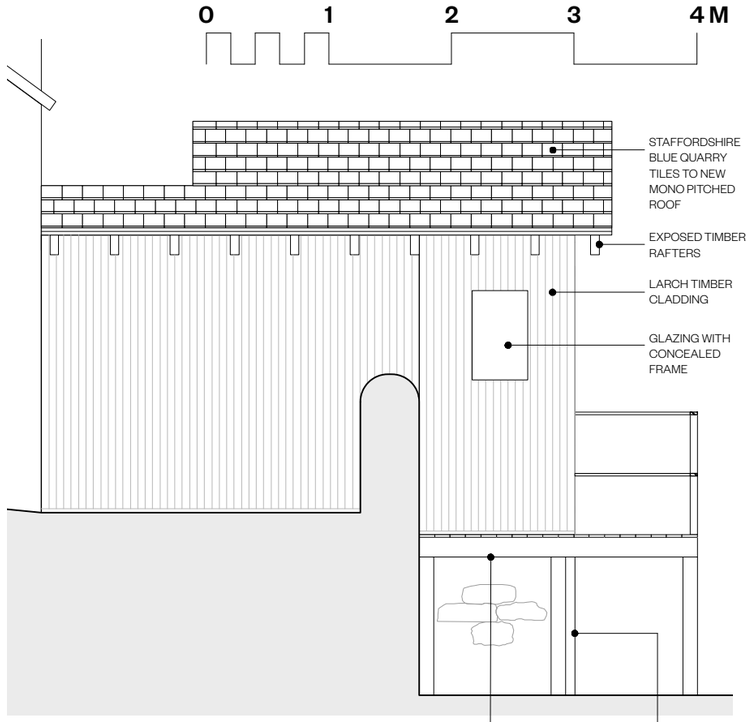

3 Proposed Elevation BB
Scale: 1:50

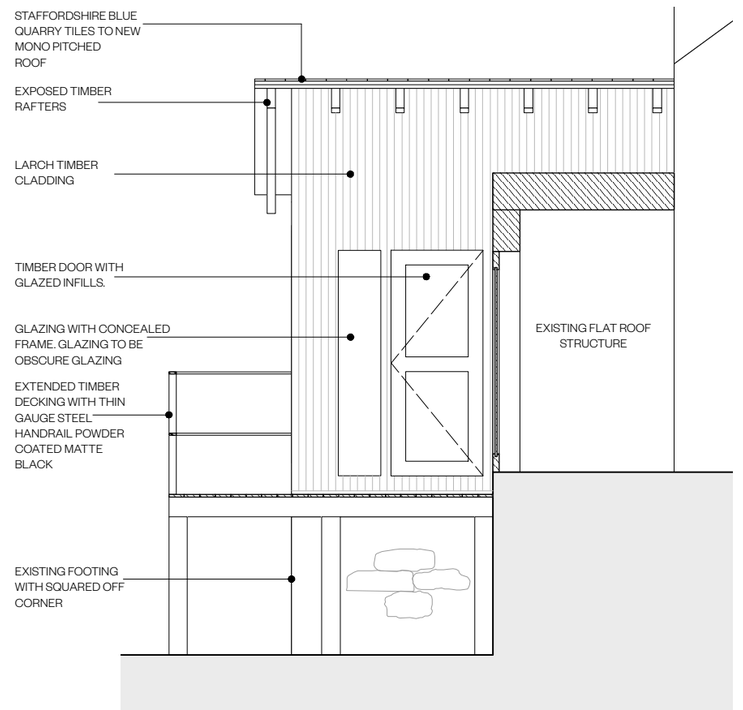

4 Proposed Elevation CC
Scale: 1:50

PLEASE NOTE:
- **DO NOT SCALE DRAWING.**
- CONTRACTOR TO CHECK ALL DIMENSIONS FROM DRAWINGS TO SITE AND NOTIFY THE ARCHITECT OF ANY DISCREPANCIES PRIOR TO FABRICATION TO ALLOW FOR MODIFICATIONS.
- DISCREPANCIES NOT BROUGHT TO THE ATTENTION OF THE ARCHITECT WILL BE THE RESPONSIBILITY OF THE RELEVANT CONTRACTOR.
- THIS DRAWING SHOULD BE READ IN CONJUNCTION WITH ALL SPECIFICATIONS AND ALL RELEVANT DESIGN, ENGINEERS AND SPECIALIST DRAWINGS.
- THE CONTRACTOR MUST ADVISE ON ALL DETAILS TO ENSURE STABILITY AND STRENGTH OF CONSTRUCTION ALL MATERIALS TO BE MATCHED AND BALANCED AS APPROPRIATE.
- THE WORKS DESCRIBED AND SPECIFIED ON THIS DRAWING AND ASSOCIATED DRAWINGS SHALL BE UNDERTAKEN IN ACCORDANCE WITH CURRENT HEALTH AND SAFETY PLAN PREPARED BY THE PLANNING SUPERVISOR FOR THE PROJECT.

NOTES:

REVISION:	DATE:	DESCRIPTION:
B	06.09.2022	PORTAL WINDOW & HANDRAIL REVISED
A	22.02.2022	OBSCURE GLAZING ADDED
/	11.02.2022	FOR PLANNING

LINE

JOB NAME: HOLLOWAY COTTAGE

SITE ADDRESS: NORMANHURST
LEA SHAW
HOLLOWAY
DERBYSHIRE
DE4 5AT

DRAWING: PROPOSED PLAN & ELEVATIONS

DWG NO: C-102 **JOB NO:** 004 **REV:** B

STATUS: FOR PLANNING APPROVAL

SCALE: 1:50 @ A3 **DATE:** 11.02.2022

DRAWN BY: DW **CHECKED BY:** CW

WORK BY LINE LTD©