REVISION	DATE
Rev A: Double SW & NE elevations removed	13/09/2022

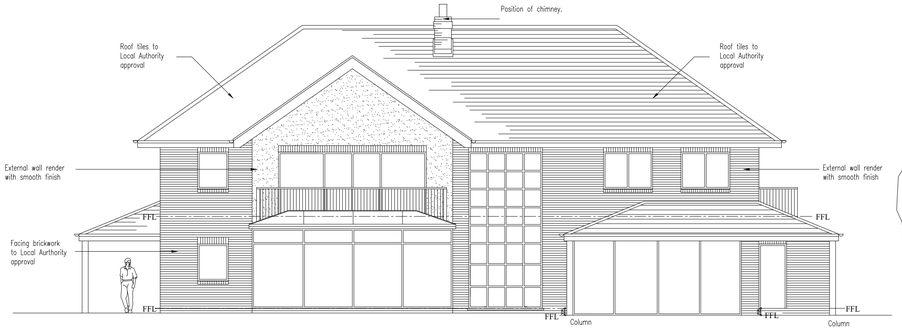

NORTH - WEST ELEVATION



SOUTH - WEST ELEVATION



SOUTH - EAST ELEVATION



NORTH - EAST ELEVATION

GROUND FLOOR PLAN

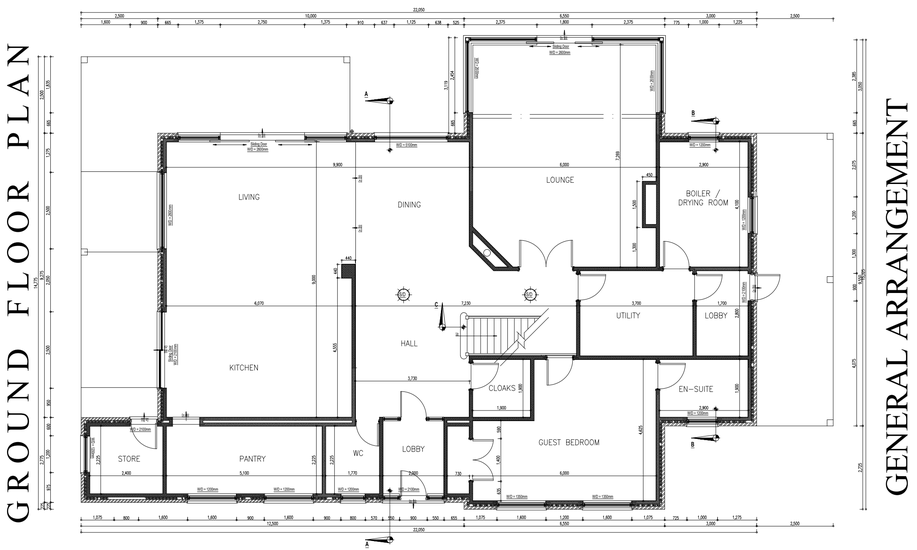

FIRST FLOOR PLAN



PlanningDesign
Second Floor, Suite 3
Woburn House
Vernon Gate
Derby DE1 1UL
Tel: 01332 347 371
E-mail: info@planningdesign.co.uk
www.planningdesign.co.uk

CLIENT: MARK UNSTED	
STATUS: PLANNING	
PROJECT DESCRIPTION: ALTERATION AND EXTENSION TO SLEETMOOR HOUSE, SLEETMOOR LN, SWANWICK, ALFRETON, DE55 1RH	
DRAWING TITLE: LAYOUTS AND ELEVATIONS PLANNING EXISTING	
DRAWN BY: SD	CHECKED BY: JJ
DRAWING NUMBER: 03	REVISION: A
SCALE: 1:100 @A1	DATE: 13/09/2022
DRAWING REF: 3704 - 03A	

© COPYRIGHT EXISTS ON THE DESIGNS AND INFORMATION SHOWN ON THIS DRAWING: The Contractor must verify all dimensions on site before making shop drawings or commencing work of any kind. No dimensions to be scaled from this drawing. Architect to be notified of any discrepancies in dimensions immediately