

PLOT 3 - FRONT ELEVATION

PLOT 4 - FRONT ELEVATION



PLOT 5 - SIDE ELEVATION

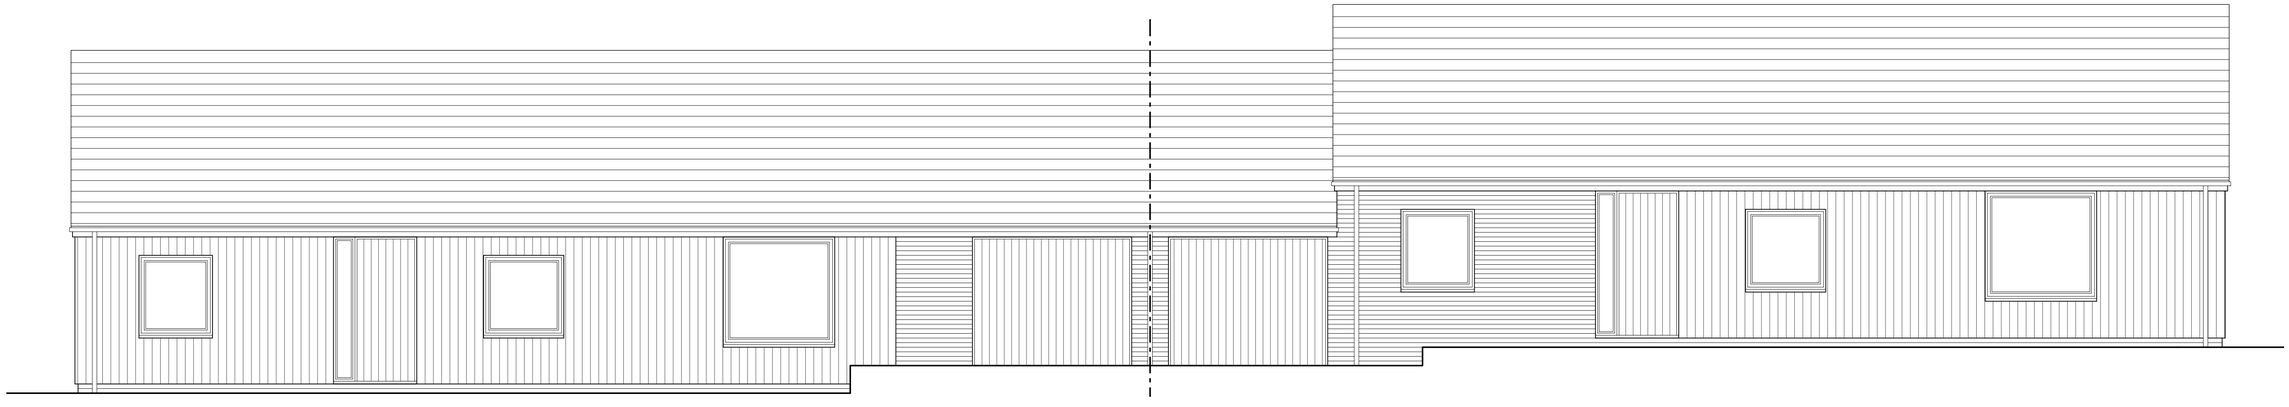

PLOT 1 - FRONT ELEVATION

PLOT 2 - FRONT ELEVATION

Revisions:

Rev A, 09.05.2022, Revisions in accord. with planners comments.

Rev B, 27.06.2022, Revisions in accord. with planners comments.

Rev C, 13.09.2022, Revisions in accord. with planners comments.

GREY RICHARDS TROWELL ARCHITECTURE

Address: 1-3 Greenhill, Wirksworth, Derbyshire, DE4 4EN
Tel: 01629 825491
Email: info@grtarchitecture.co.uk
Website: www.grtarchitecture.co.uk

Client:	Chevin Homes		
Project:	New Dwellings		
Address:	Chesterfield Road Farm, Oakerthorpe		
Drawing:	Site Elevations		
Dwg No:	S - 002	Date:	2nd December 2021
Scale:	1:50	Paper size:	A1
RIBA Stage:	003		

Please Note:

Drawings up to RIBA Work Stage 4 are not sufficiently detailed for construction

DO NOT SCALE DRAWING

© Grey Richards Trowell Architecture all rights reserved