

PLOT 3
FRONT (EAST) ELEVATION

PLOT 4
FRONT (EAST) ELEVATION



PLOT 4
REAR (WEST) ELEVATION

PLOT 3
REAR (WEST) ELEVATION

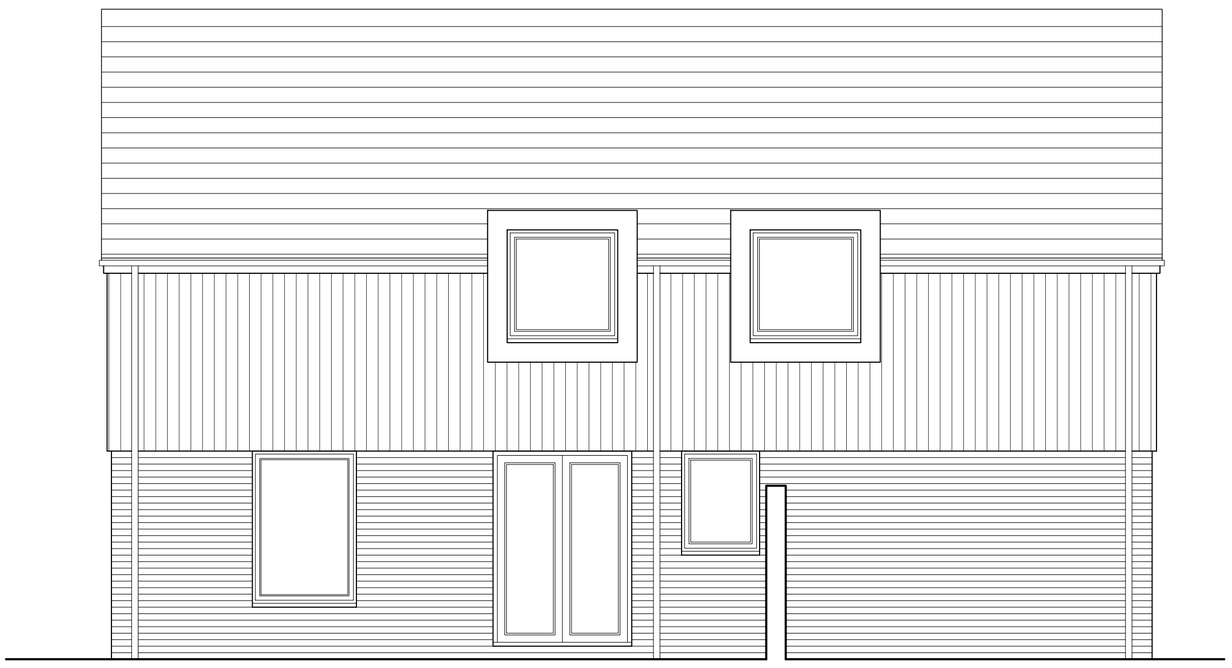

PLOT 3
SIDE (SOUTH) ELEVATION

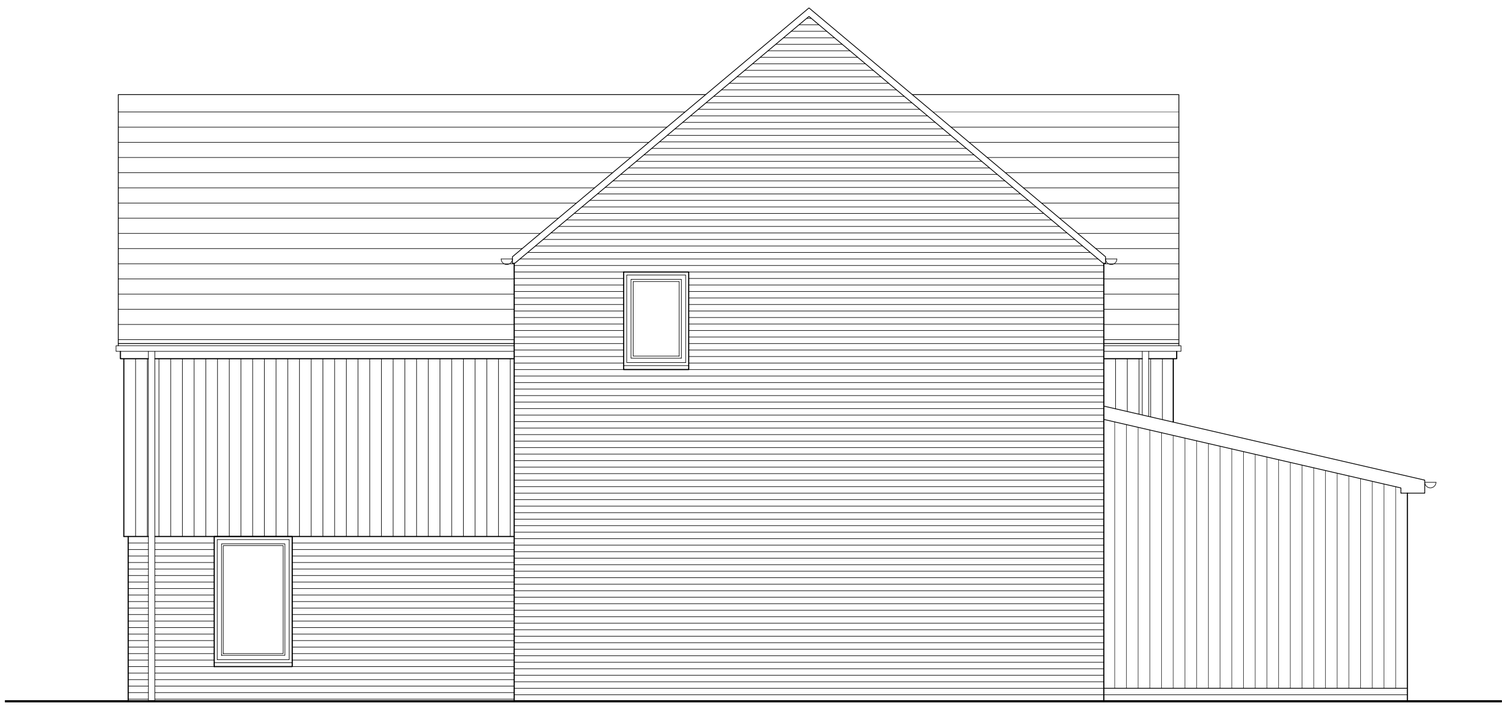

PLOT 4 (P3 IN BACKGROUND)
SIDE (NORTH) ELEVATION

Revisions:

Rev A, 09.05.2022, Revisions in accord. with planners comments.

Rev B, 27.06.2022, Revisions in accord. with planners comments.

Rev C, 13.09.2022, Revisions in accord. with planners comments.

GREY RICHARDS TROWELL ARCHITECTURE

Address: 1-3 Greenhill, Wirksworth, Derbyshire, DE4 4EN
Tel: 01629 825491
Email: info@grtarchitecture.co.uk
Website: www.grtarchitecture.co.uk

Client:	Chevin Homes		
Project:	New Dwellings		
Address:	Chesterfield Road Farm, Oakerthorpe		
Drawing:	Plot 3 & 4 Elevations		
Dwg No:	P3 & 4 - 002	Date:	28th April 2022
Scale:	1:50	Paper size:	A1
RIBA Stage:	003		

Please Note:

Drawings up to RIBA Work Stage 4 are not sufficiently detailed for construction

DO NOT SCALE DRAWING

© Grey Richards Trowell Architecture all rights reserved