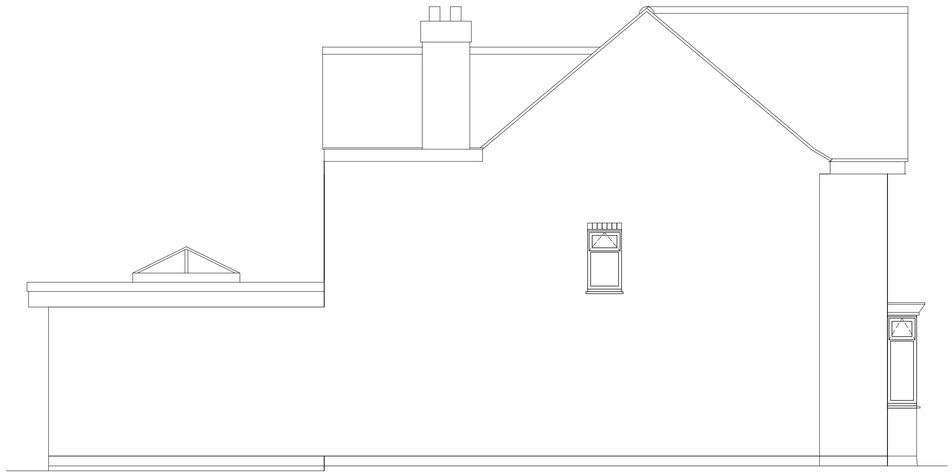

Proposed Side Elevation

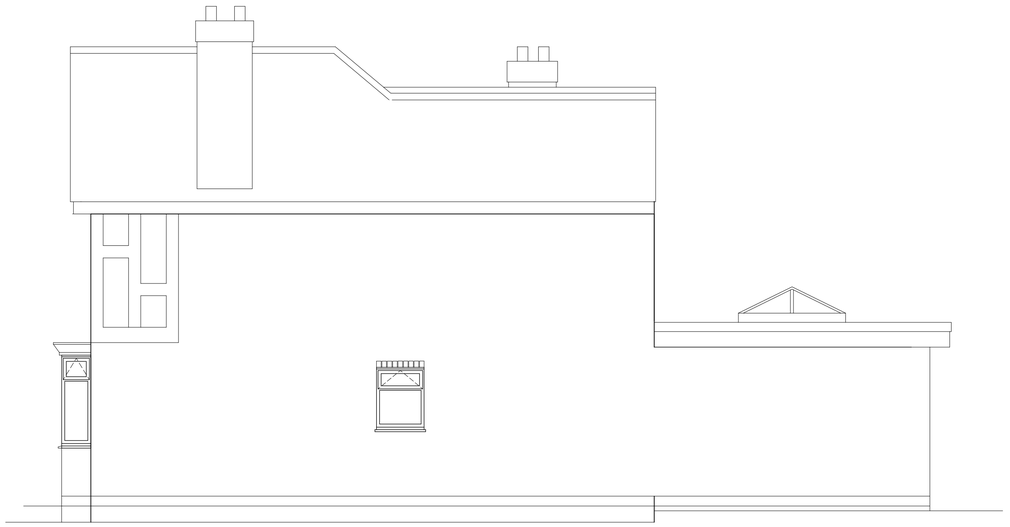

Proposed Side Elevation

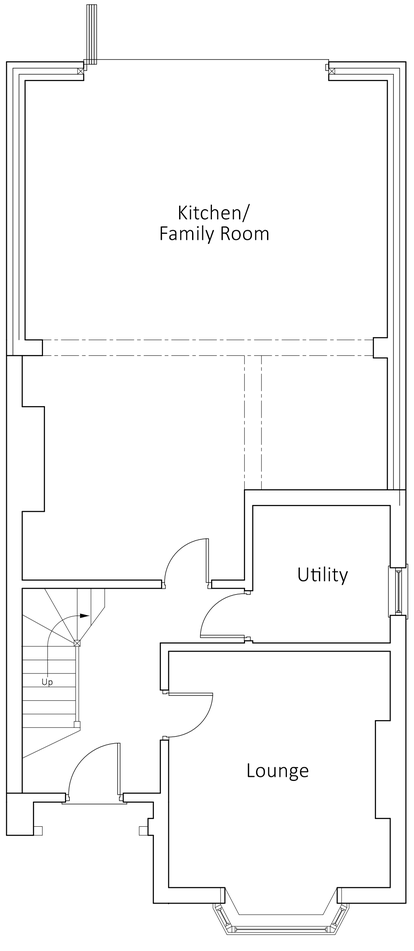

Proposed Ground Floor Layout

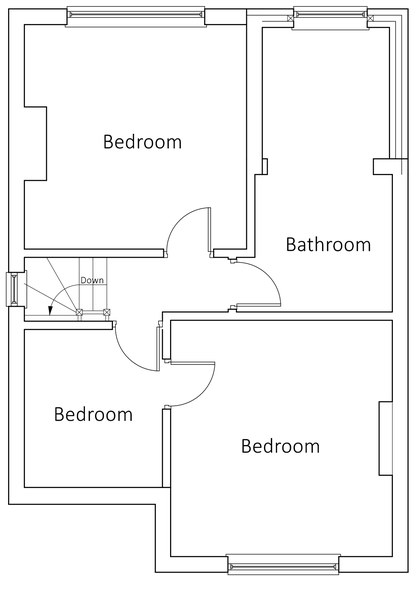

Proposed First floor Layout



Proposed Rear Elevation

0 METRES SCALE 5

Notes:

1. All dimensions are in millimeters (mm) unless otherwise stated.
2. Contractors must check all dimensions on site, working from stated dimensions only, any discrepancies are to be reported to the Architect before work is undertaken.
3. The Contractor is to comply in all respects with current Building Legislation, British Standard Specifications, Building Regulations, Construction (Design & Management) Regulations, Party Wall Act, etc. whether or not specifically stated on this drawing

	Date	Revisions

Client:

Project Site Address

140 High Street
Loscoe
HEANOR
DE75 7LG

Drawing Title:
Partial two storey and single storey rear extension & associated alterations

Drawing Title:
Proposed Elevations & layout

Scale: 1:50 @ ISO A1

Status: Planning

Date: July 2022

Drawing No: