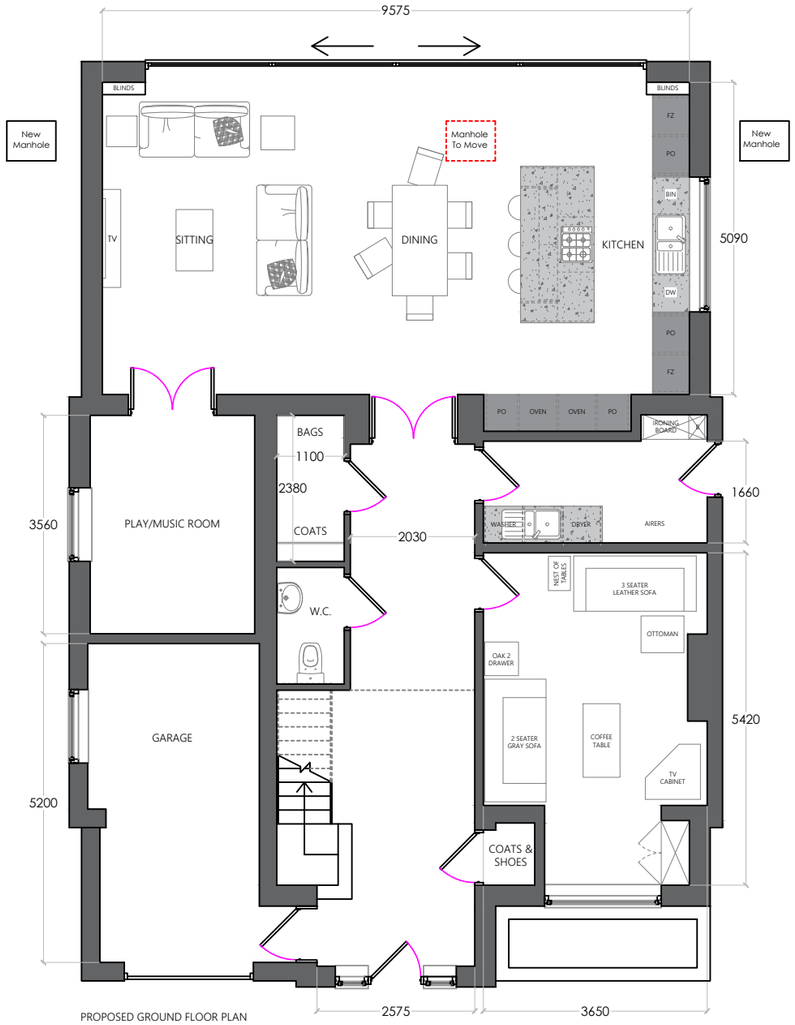

PROPOSED GROUND FLOOR PLAN

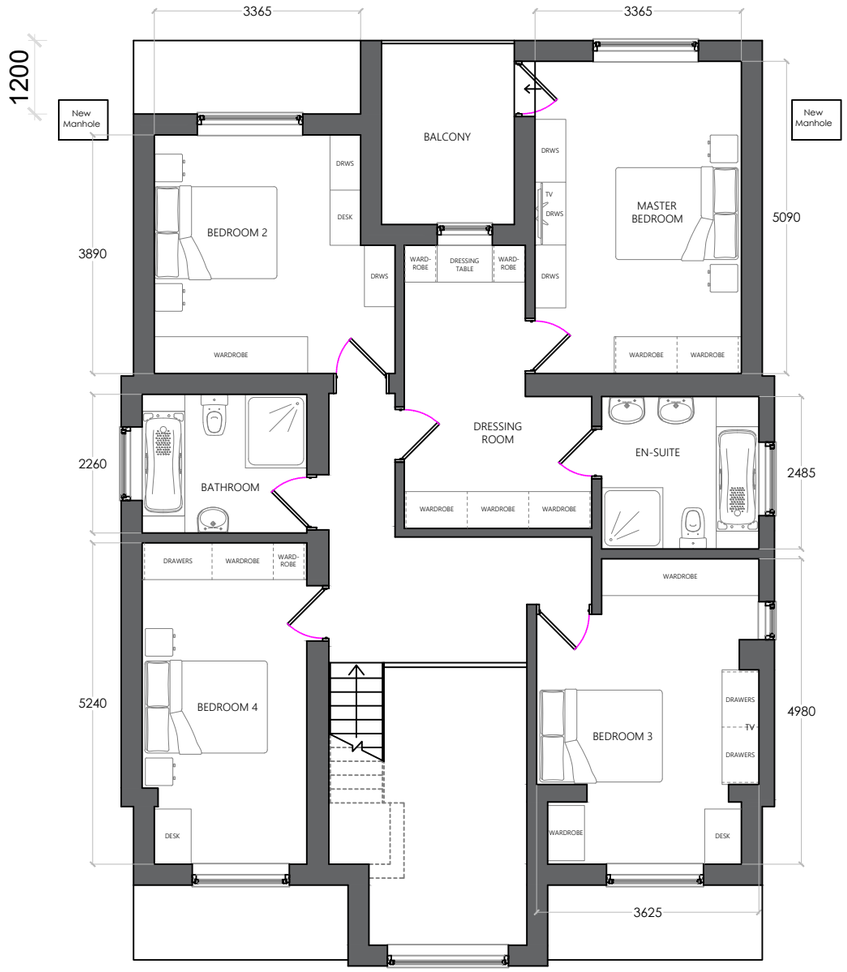

PROPOSED FIRST FLOOR PLAN

NOTES:
All works to be carried out in accordance with the current Building Regulations, British Standards and Codes of Practice and to the satisfaction of the Local Authority Building Inspector.

All dimensions are to be checked on site prior to the commencement of the works.
Any discrepancies to be reported prior to the commencement of the relevant works.
Do not scale off this drawing.

Actual Size.
0 20mm

REV:	DATE:	DESCRIPTION:	BY:

COVEST ARCHITECTURE

Covest Architecture
40 Roe Hill,Woodborough
Nottingham, NG14 6DS

T: 0115 882 6570
E: Abellingham@covest.co.uk
W: www.covest.co.uk

PROJECT: Proposed Extensions
DRAWING TITLE: Proposed Floor Plans
CLIENT: Mr & Mrs Hewitt
DATE: 20.04.2022 SCALE: 1:100 FORMAT: A3

PROJECT ADDRESS: 26 Hall Farm Road, Duffield, Derby

DRAWN : AT
CHECKED:
APPROVED:

DRG NO: P / 004 (2)
REVISION: C