


LOCATION PLAN scale 1:1250

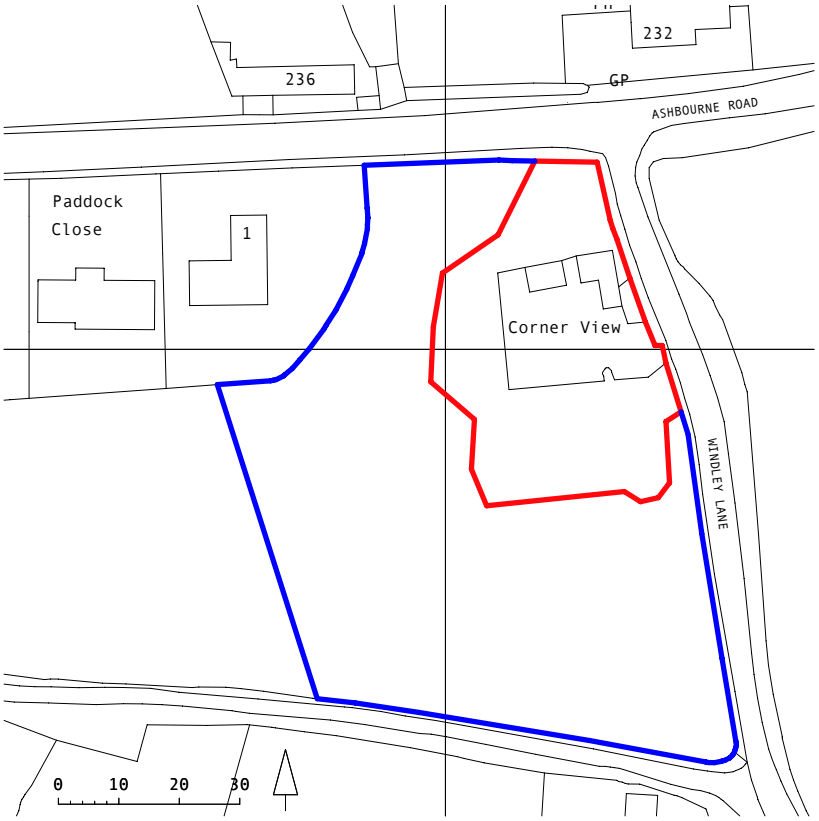


BLOCK PLAN scale 1:500

Rev A 01/12/21 Road names added to the location plan.
Rev B 24/04/22 Red line amended. Blue line added.
Rev C 14/09/22 Garage Building omitted

| Job Title | Drawing Title | Drawing Number | Rev |
|---|---|---|---|
| CORNER VIEW WINDLEY LANE TURNDITCH DE56 2LN | LOCATION PLAN & BLOCK PLAN | 2138/LP | C |

| Scale | Date | Status |
|---|---|---|
| 1:1250 & 1:500 @ A4 | 11/21 | PLANNING |

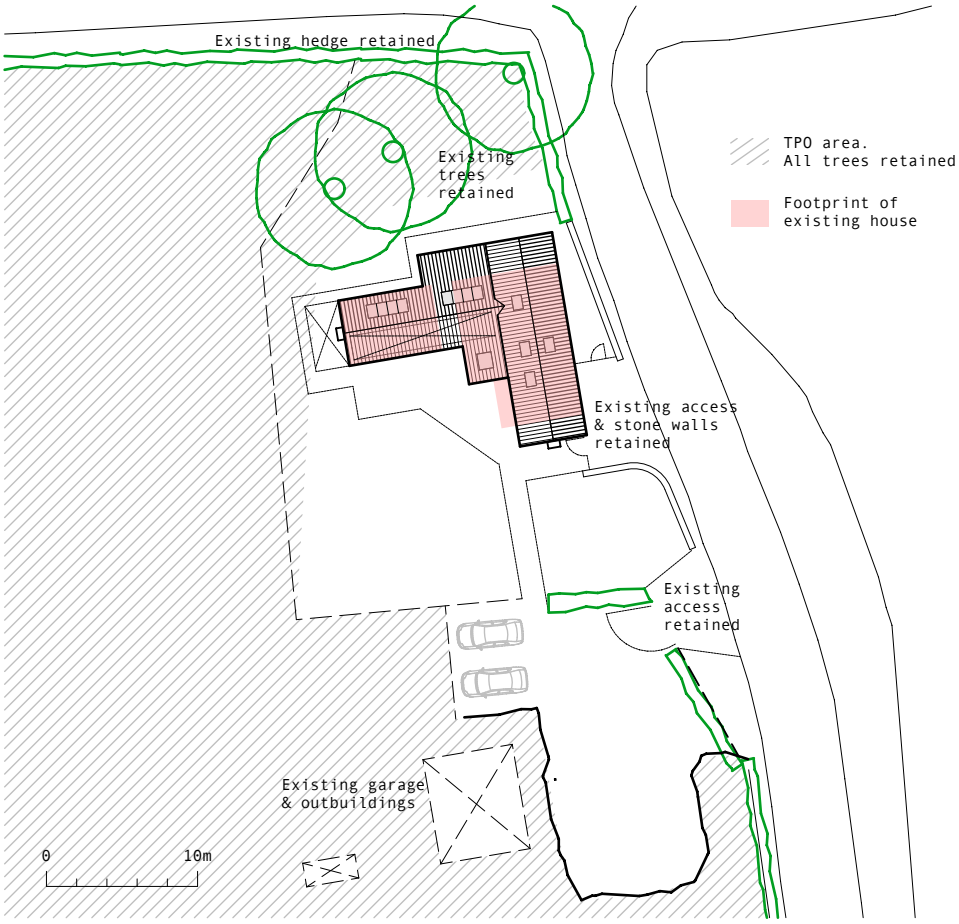LIAM DOHERTY ARCHITECT
3 Kingsbridge Way Bramcote Nottingham NG9 3LW
Tel 0115 9229211 email lda@macace.net