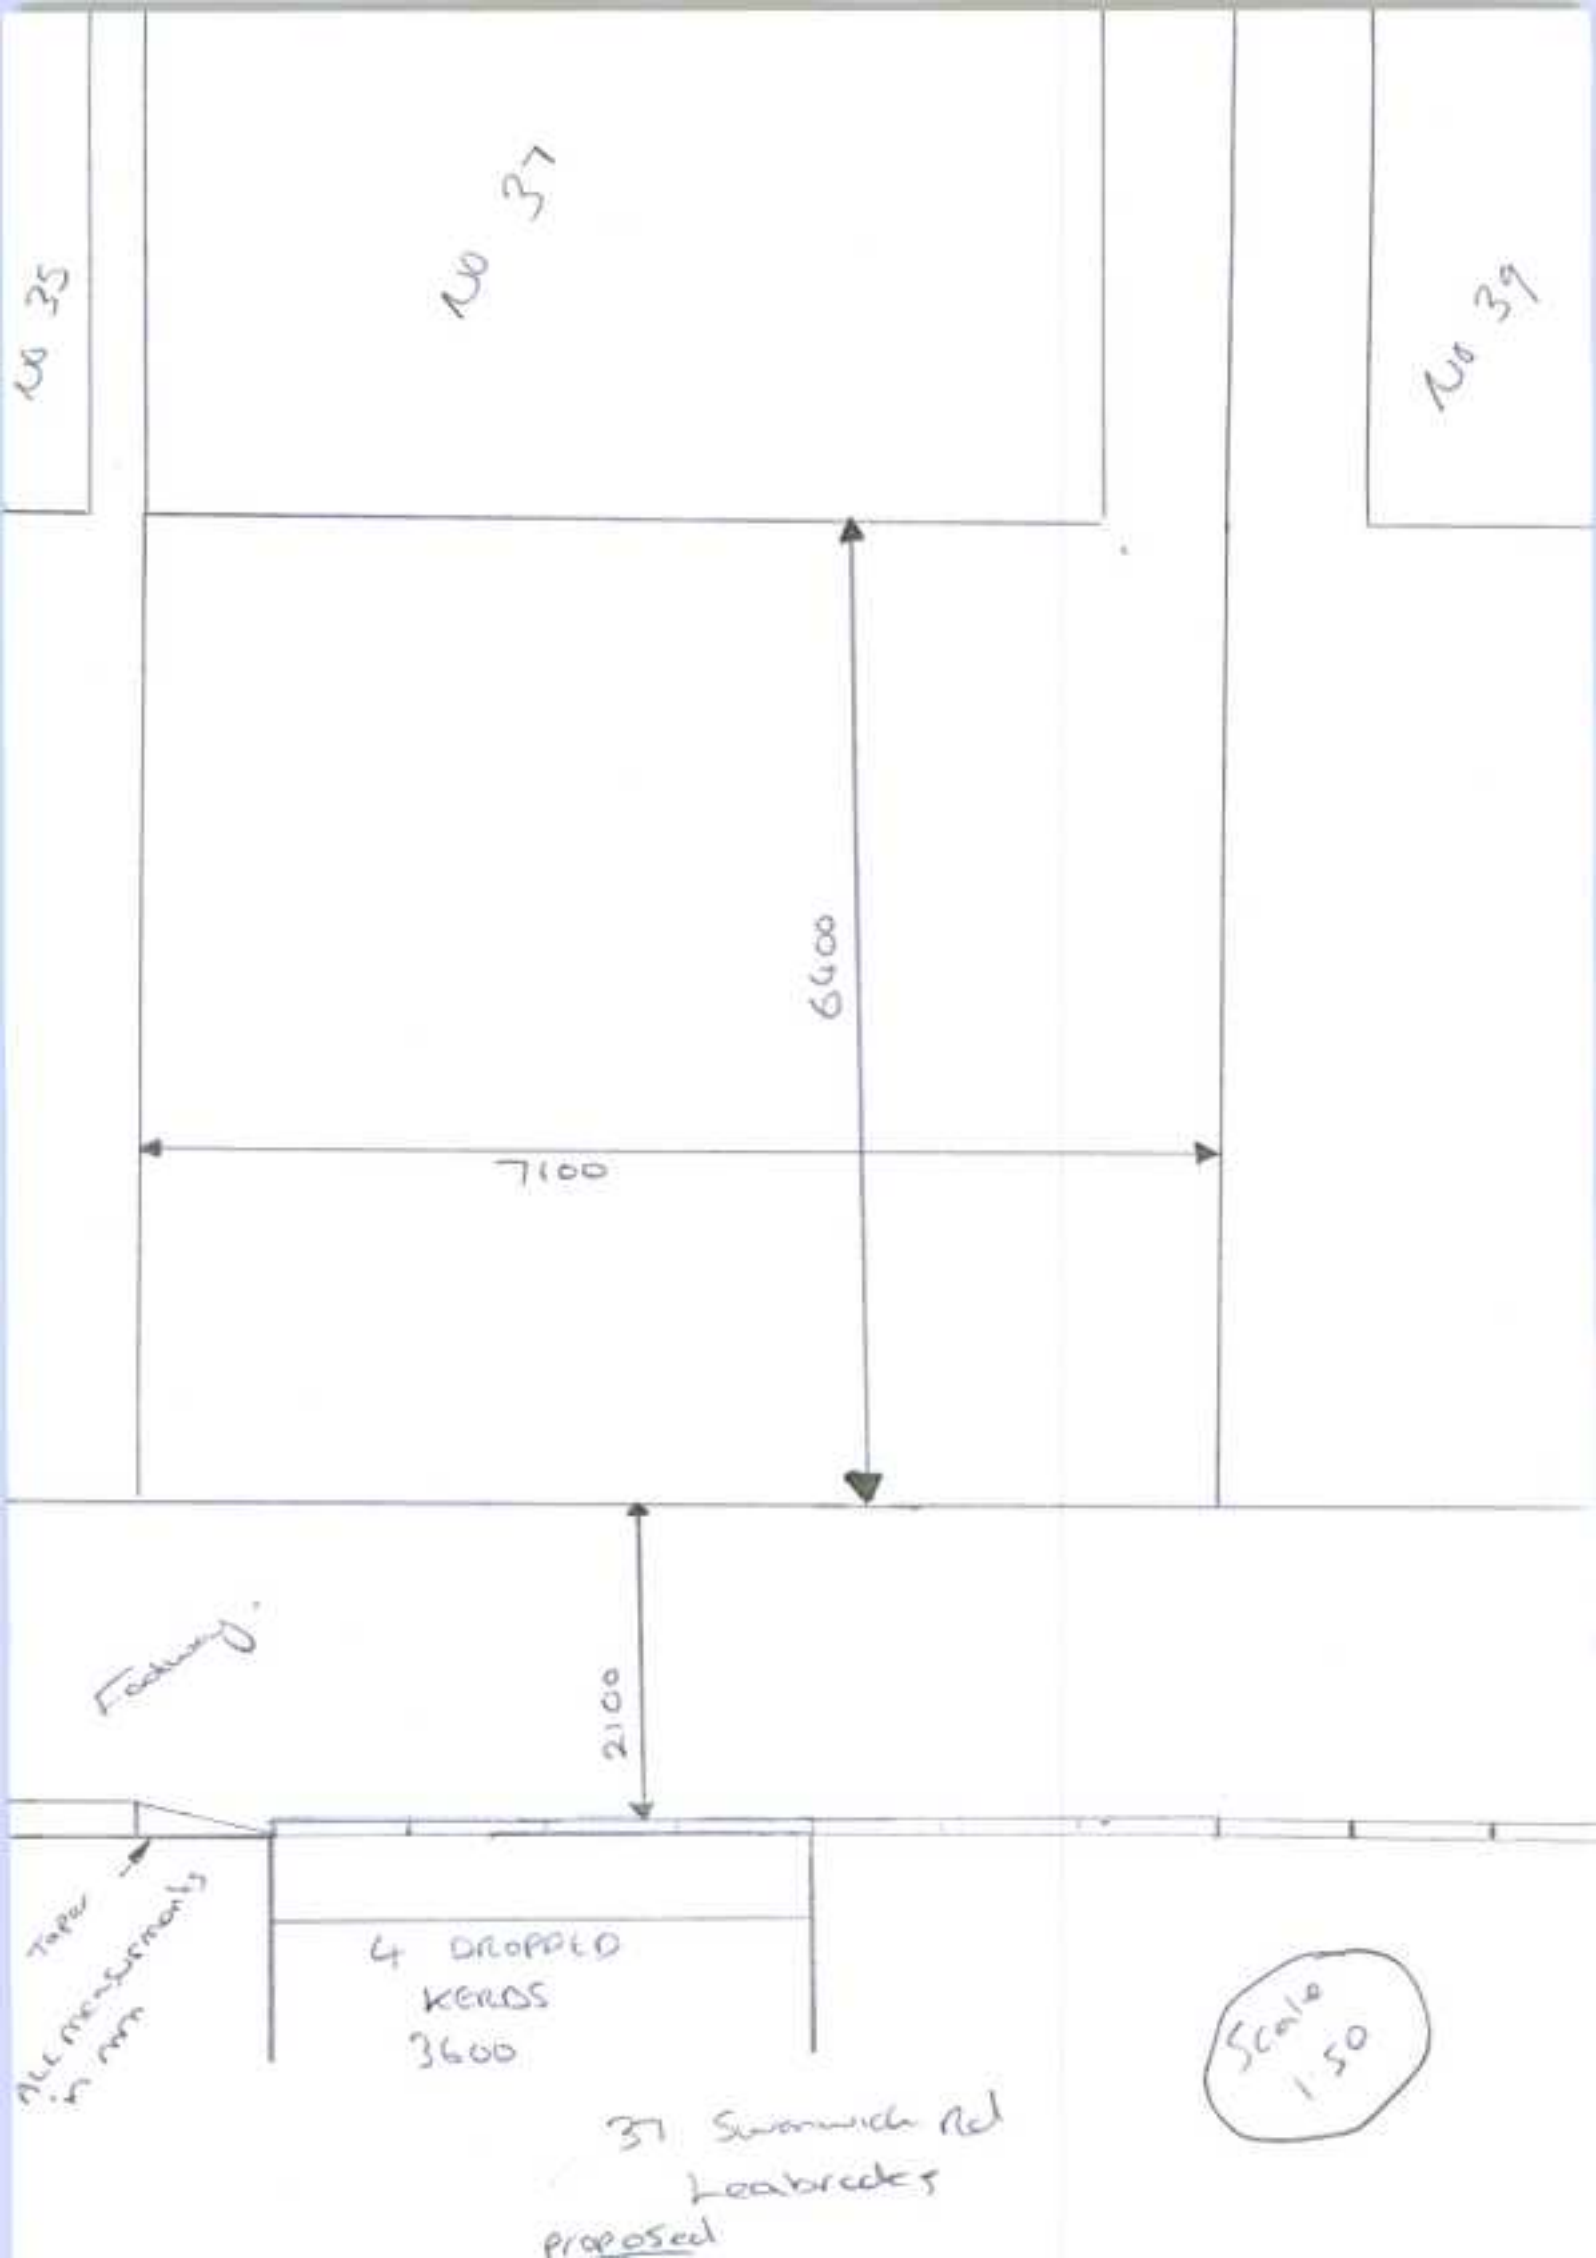
No 35
No 37
No 39
6400
7100
2100
Footway
Taper
All measurements in mm
4 DROPPED KERBS 3600
Scale 1:50
37 Swanwick Rd
Leabrooks
proposed