This drawing is the copyright of High Lane Design. Reproduction, publication or any other usage of this drawing without permission of the company is against the the law.

Do not scale. The contractor shall verify all dimensions and existing conditions on site prior to commencing the works.

This drawing should be read in conjunction with all other relevant documents.

Revision :	Date :	By :
Revision A - Planning issue	08.12.21	SP

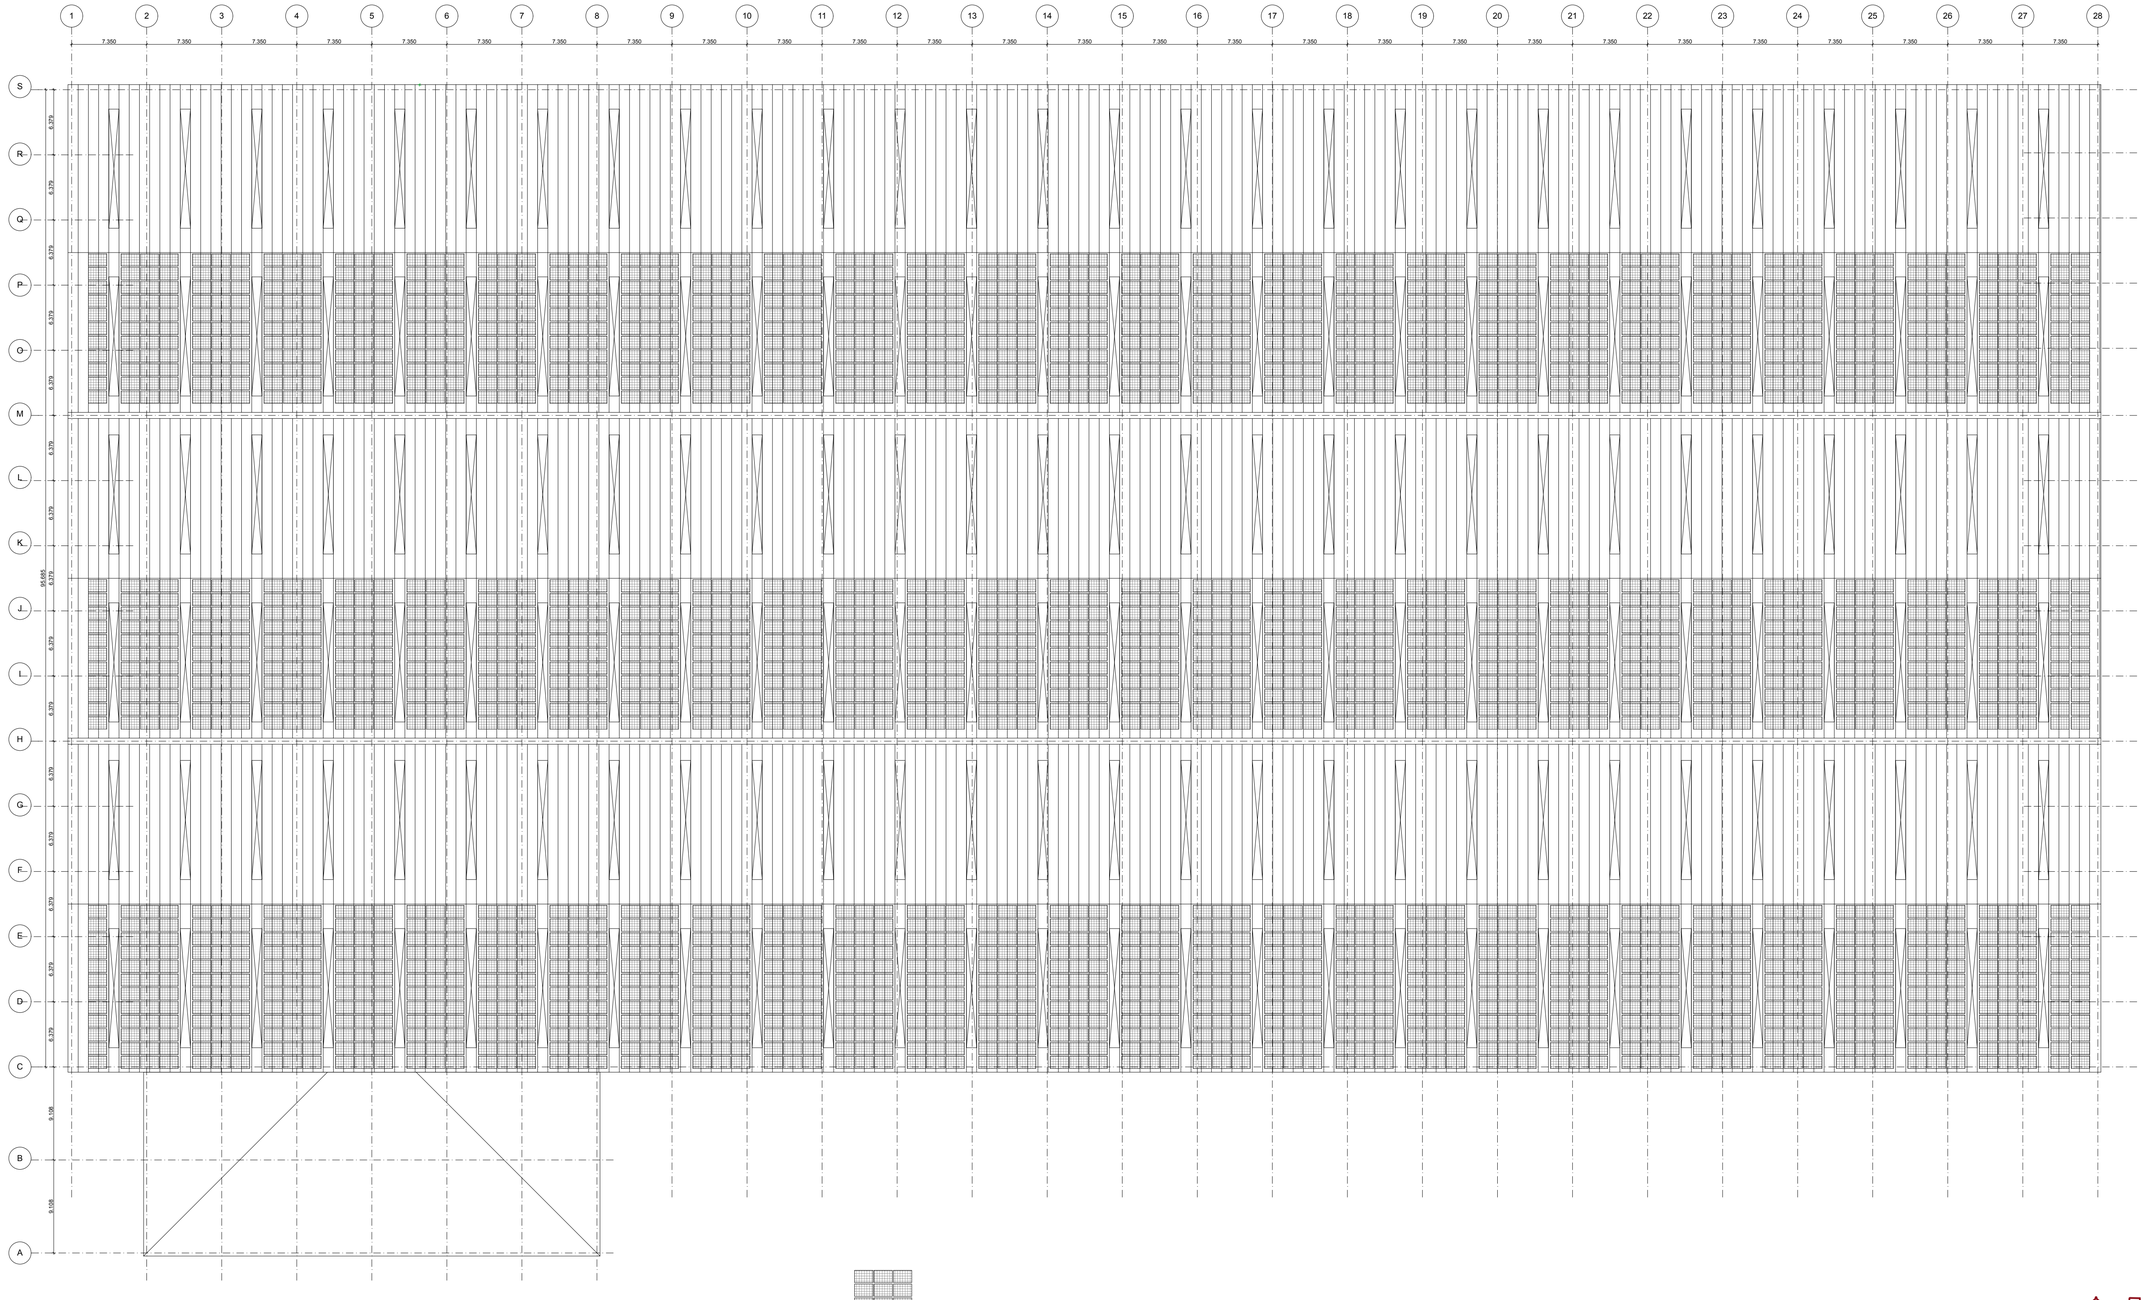

West South West Facing Roof
Fitted With PV Panels

Roof Plan

high lane design

199 High Lane West
West Hallam
Ilkeston
Derby
DE7 6HP

t: 07816 513818
e: highlanedesign@hotmail.com

Project

Proposed Industrial Development at Denby Hall Business Park Ripley, Derbyshire.

Drawing

Unit 2 - Garnalex, Roof Plan as Proposed

Scale :	Date :	Drawn by :	Checked by :
1 : 300	Dec.'21	SP	

Job number :	Drawing number :	Revision:
L 265	P203	A

High Lane Design Limited is a Registered Company No. 8086557