

Front Elevation (North East)

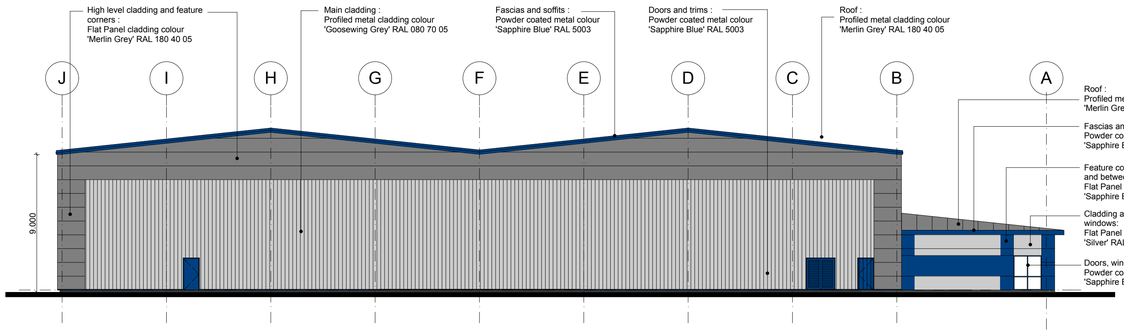

Side Elevation (South East)

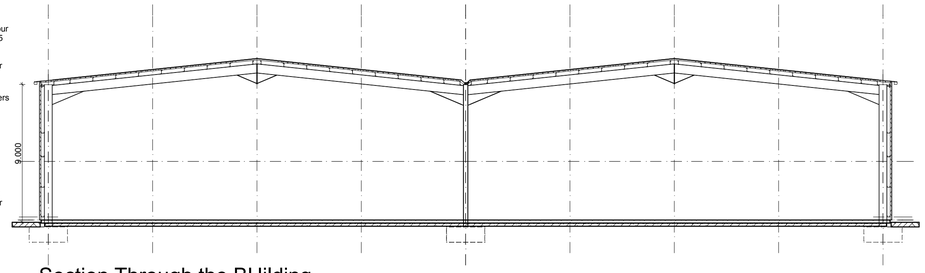

Section Through the BUilding

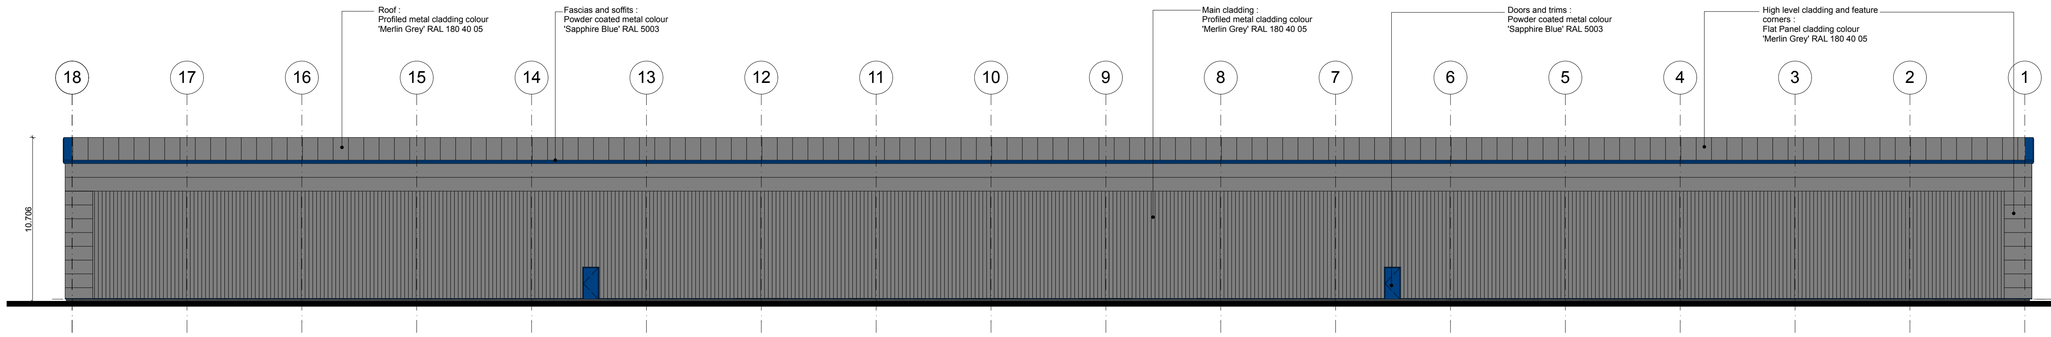

Rear Elevation (South West)

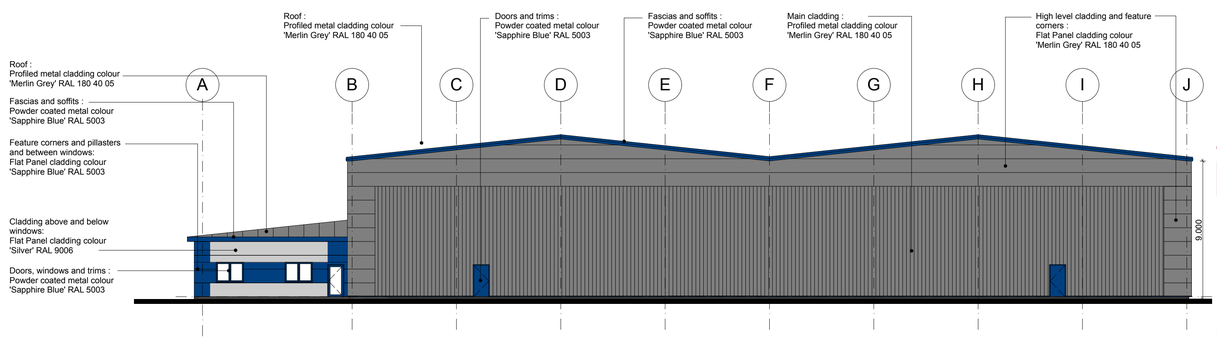

Side Elevation (North West)

This drawing is the copyright of High Lane Design. Reproduction, publication or any other usage of this drawing without permission of the company is against the the law.

Do not scale. The contractor shall verify all dimensions and existing conditions on site prior to commencing the works.

This drawing should be read in conjunction with all other relevant documents.

Revisions :	Date :	By :
Revision D - Planning issue	08.12.21	SP
Revision E - Material details added	11.02.22	SP
Revision F - Plant Room doors added to match plan	Aug.'22	SP

high lane design

199 High Lane West
West Hallam
Ilkeston
Derby
DE7 6HP

t: 07816 513918
e: highlanedesign@hotmail.com

Project

Proposed Development at Denby Hall Business Park
Ripley, Derbyshire.

Drawing

Unit 3 - LB Plastics, Elevations as Proposed

Scale :	Date :	Drawn by :	Checked by :
1 : 200	Nov.'21	SP	

Job number :	Drawing number :	Revision:
L 265	P302	F

High Lane Design Limited is a Registered Company No. 8098557