Revision		Date
A	Changes to window positions	08/03/2022
B	Changes to proposed extension	05/07/2022
C	Alterations to layout and elevations	22/07/2022
D	Changes to window positions	29/07/2022
E	Changes to skylights	11/08/2022
F	Extending the extension footprint	24/08/2022
G	Changes to layout of lean-too	05/09/2022

Elevation 3

Elevation 2

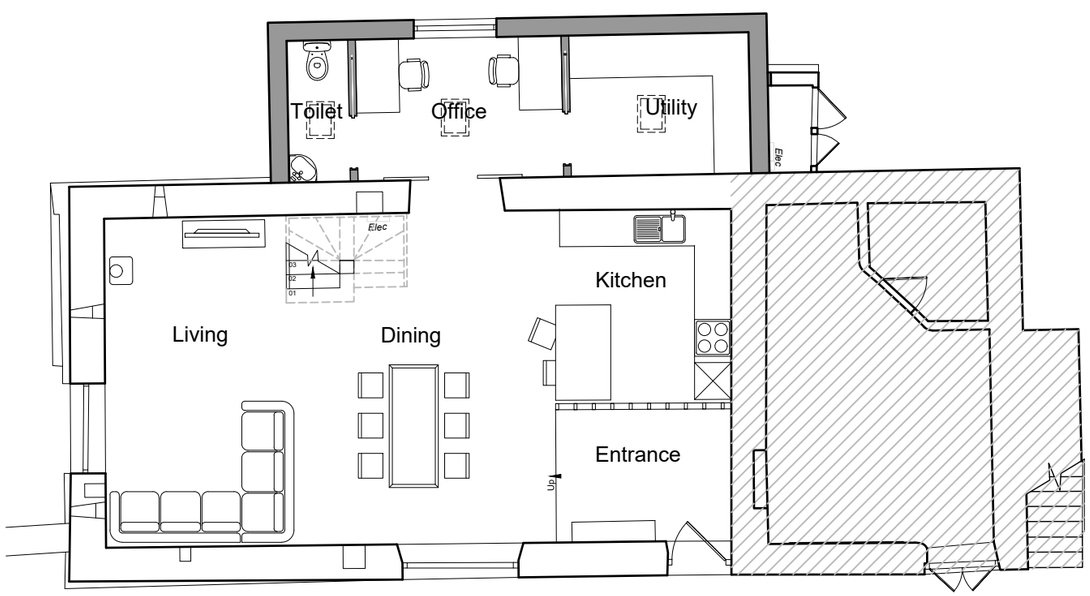

Elevation 4

Ground Floor Plan

Elevation 1

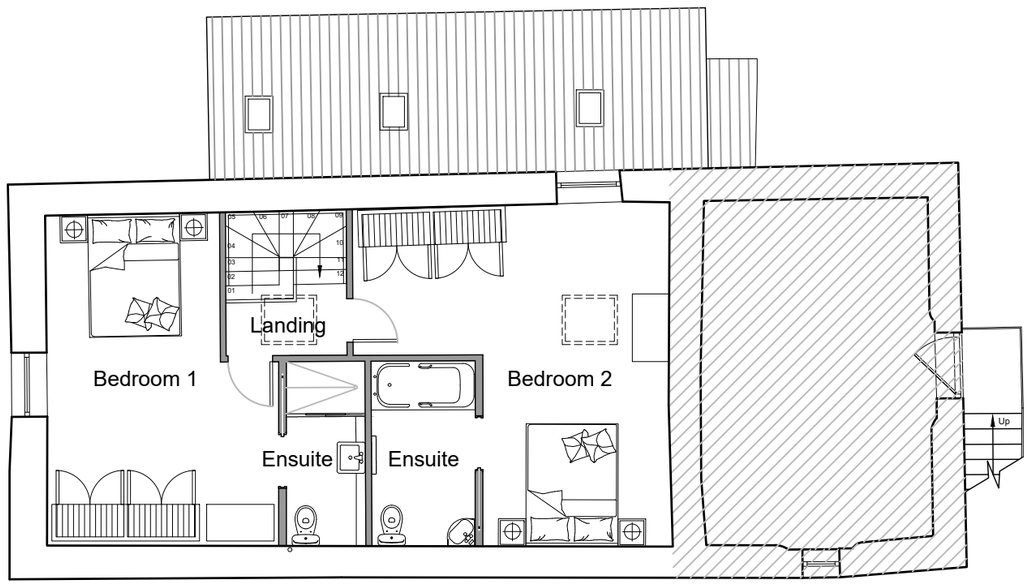

First Floor Plan

1m SCALE 1:100

PlanningDesign

Second Floor, Suite 3 Tel: 01332 347 371
Woburn House
Vernon Gate
Derby
DE1 1UL
E-mail: info@planningdesign.co.uk
www.planningdesign.co.uk

PROJECT DESCRIPTION:
The change of use of holiday accommodation to form 2 no. dwellinghouses with associated conversion works (part retrospective) and the erection of an outbuilding

DRAWING TITLE:
PLANS AS PROPOSED

DRAWN BY:	CHECKED BY:
MJK	MK

CLIENT
Mark Bottrill & Pam Rumbell

DRAWING NUMBER:	REVISION:
006	G
SCALE:	DATE:
1:100 @ A3	February 2022

STATUS
PLANNING

DRAWING REF:
3642-006

© COPYRIGHT EXISTS ON THE DESIGNS AND INFORMATION SHOWN ON THIS DRAWING : The Contractor must verify all dimensions on site before making shop drawings or commencing work of any kind. No dimensions to be scaled from this drawing. Architect to be notified of any discrepancies in dimensions immediately