UK Planning Maps

01856 898 022
www.UKPlanningMaps.com

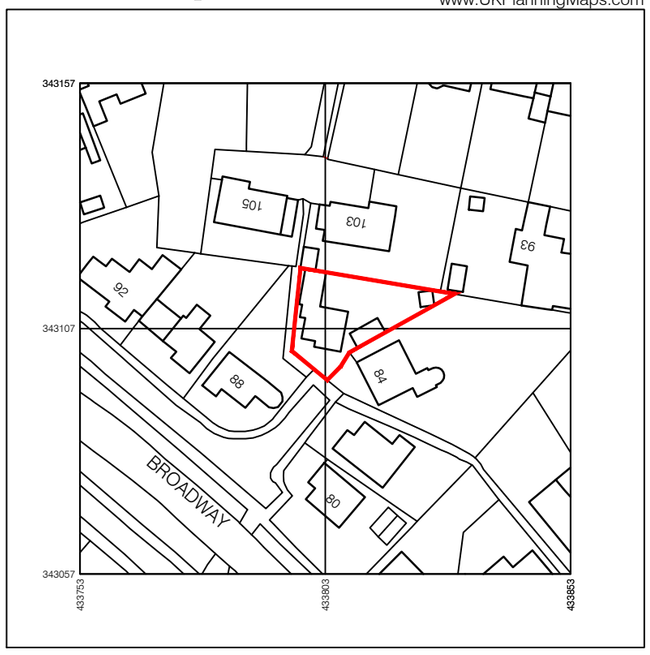

Produced on 14 September 2022 from the Ordnance Survey National Geographic Database and incorporating surveyed revision available at this date.
This map shows the area bounded by 433753 343057,433853 343057,433853 343157,433753 343157,433753 343057
Reproduction in whole or part is prohibited without the prior permission of Ordnance Survey.
Crown copyright 2022. Supplied by copla ltd trading as UKPlanningMaps.com a licensed Ordnance Survey partner (100054135).
Data licence expires 14 September 2023. Unique plan reference: v1c//850359/1149204

10 0 10 20 30 40 50

Location Plan - scale 1:1250

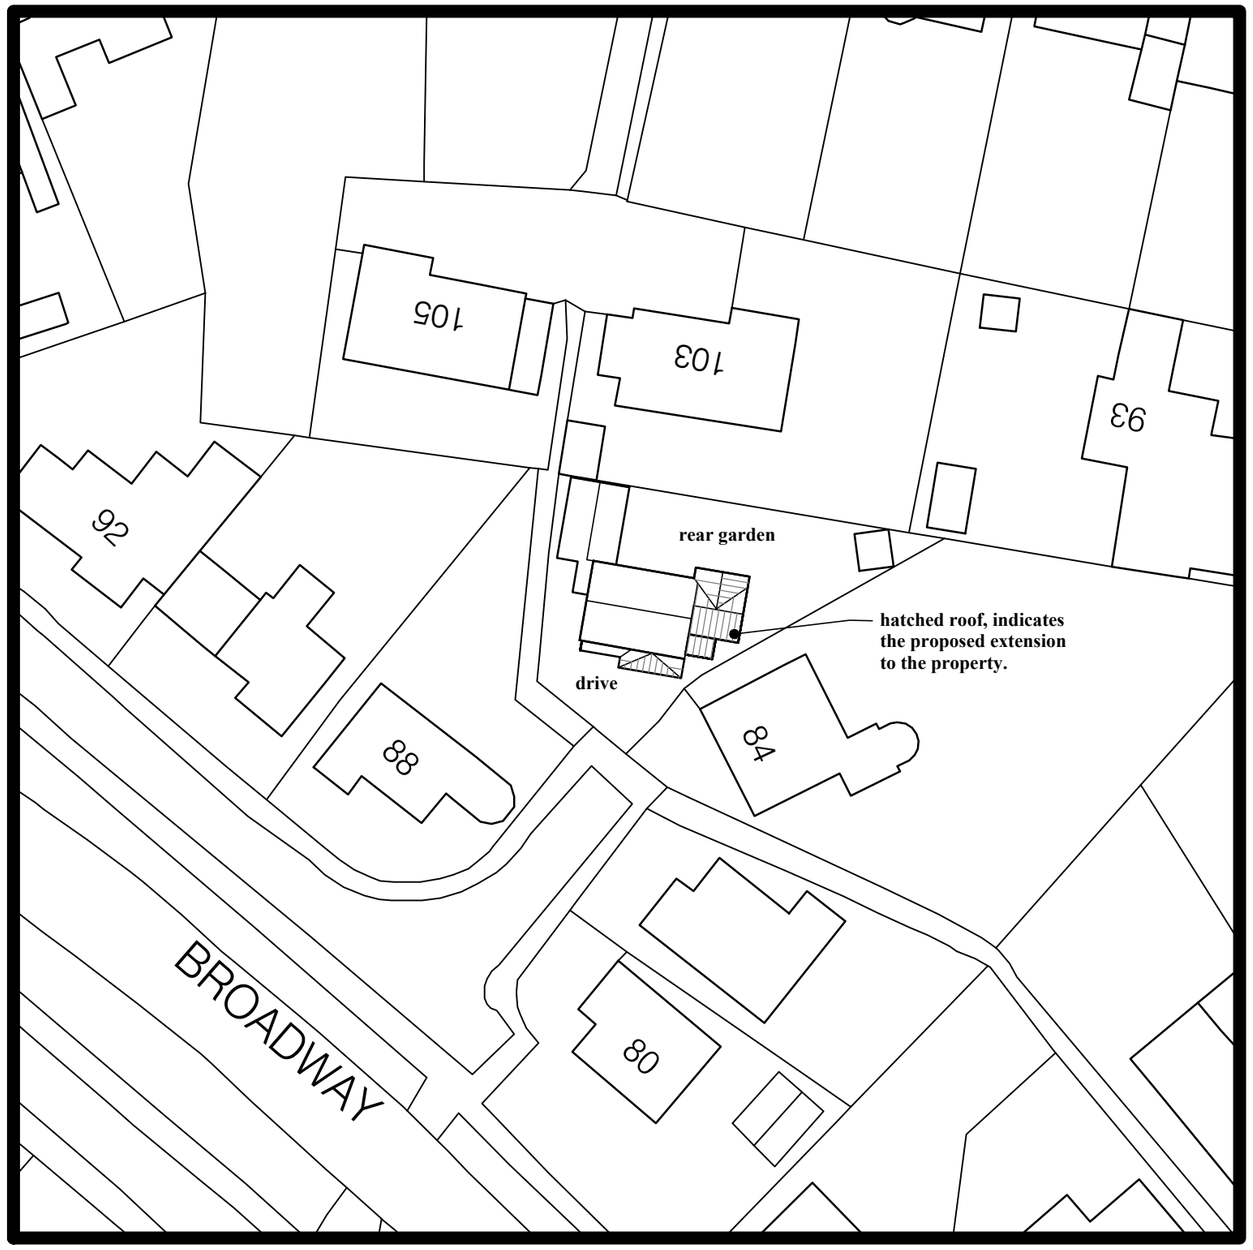

Proposed Site Plan - scale 1:500

N

Client: Mr & Mrs S & N Darwin	Scale: 1:500 & 1:1250 @ A3
Job Add.: 86 Broadway, Duffield, Derby. DE56 4BY	Date: Sept 2022 / Rev: -
Dwg Title: Location Plan & Proposed Site Plan	Dwg No: 2022-09-45-03