Existing Elevations - scale 1:100



Existing Front Elevation



Existing Side Elevation

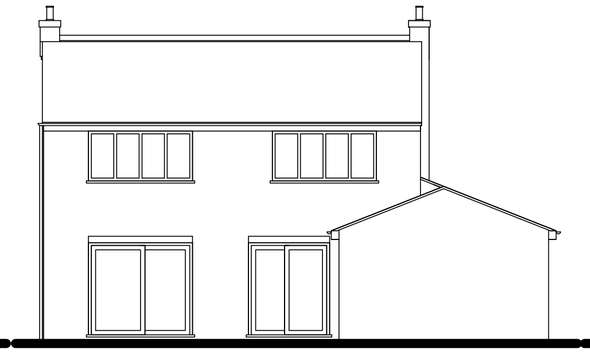

Existing Rear Elevation

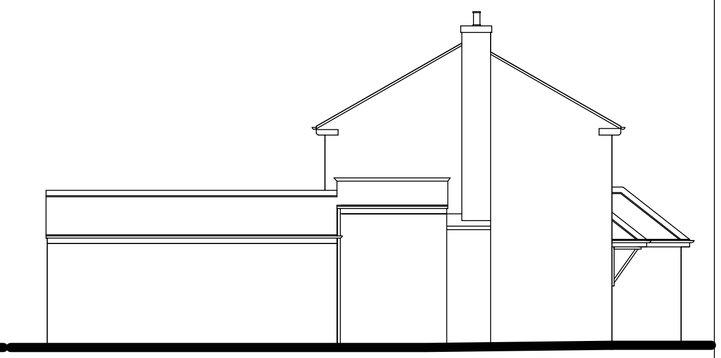

Existing Side Elevation

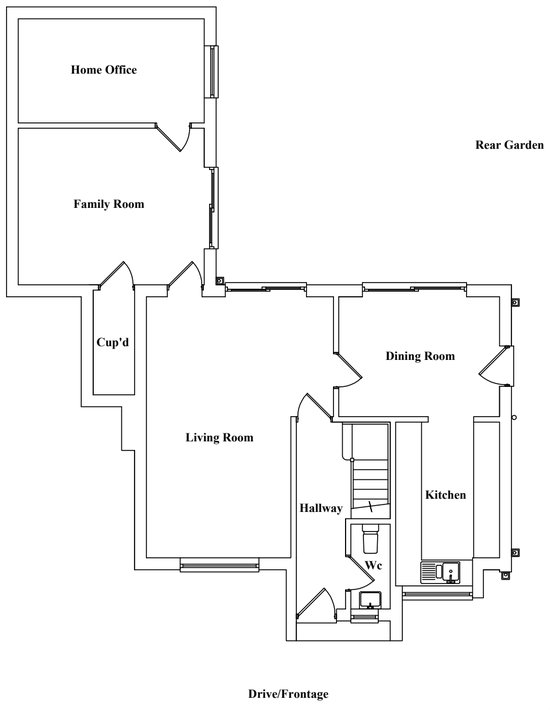

Existing Ground Floor Plan

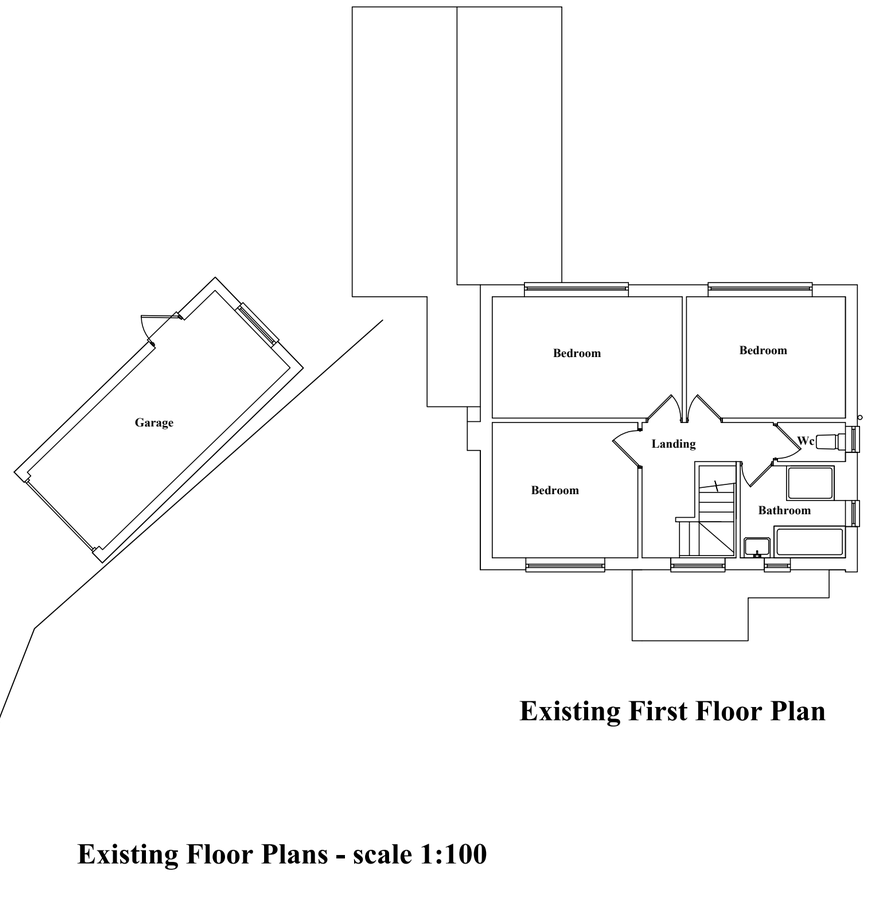

Existing First Floor Plan

Existing Garage Details

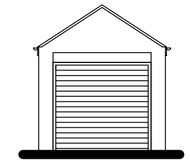

Front Elevation

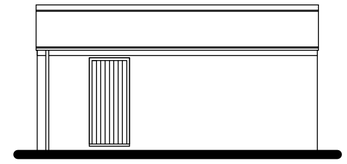

Side Elevation

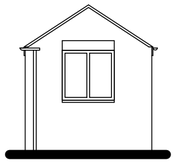

Rear Elevation

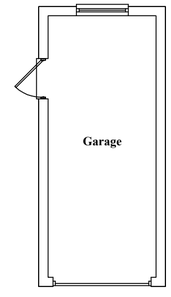

Floor Plan

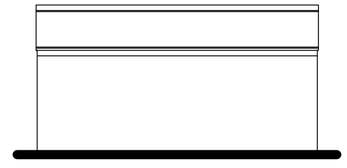

Side Elevation

Existing Floor Plans - scale 1:100

Client: Mr & Mrs S & N Darwin	Scale: 1:100 @ A2
Job Add.: 86 Broadway, Duffield, Derby. DE56 4BY	Date: Sept 2022 / Rev: -
Dwg Title: Existing Plans and Elevations	Dwg No: 2022-09-45-02