79 Thorpes Road

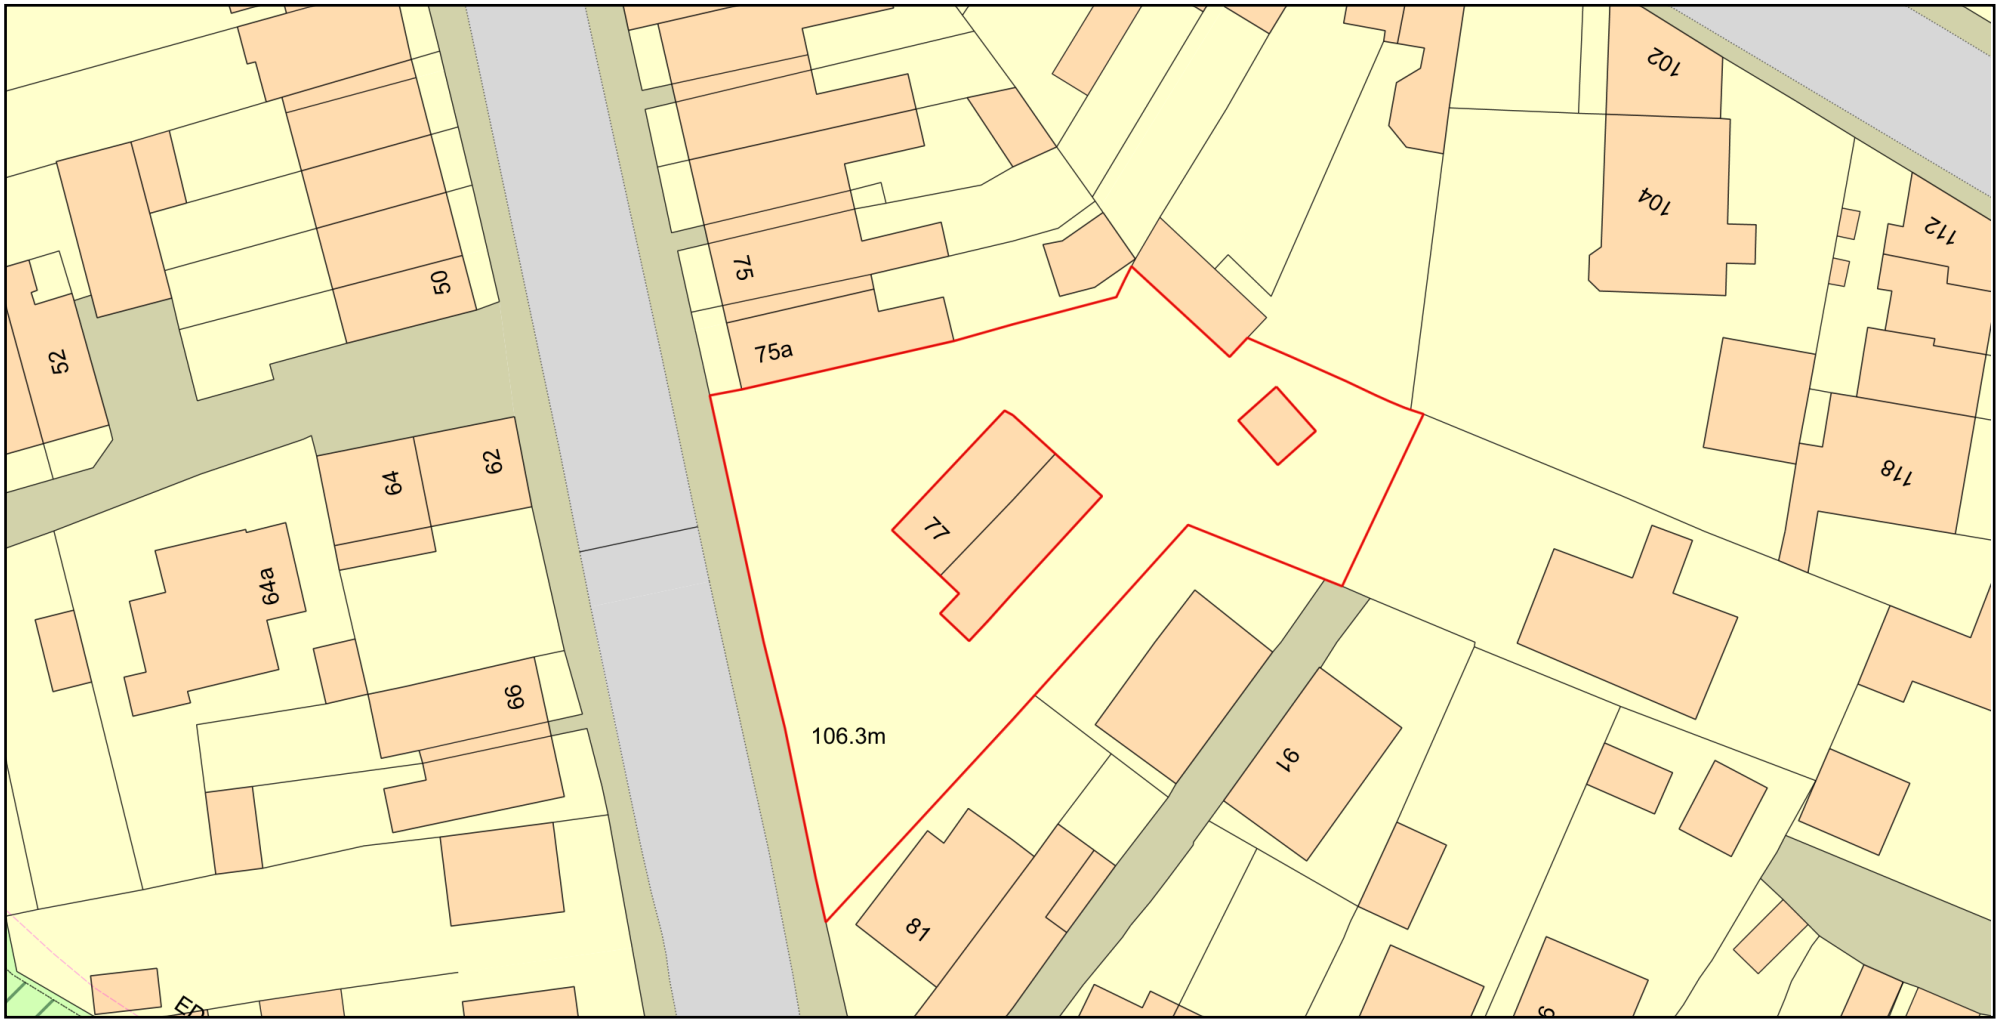

ReQuestaPlan

Plan Produced for:	Planning Application
Date Produced:	21 Sep 2022
Plan Reference Number:	TQRQM22264171747338
Scale:	1:500 @ A4

© Crown copyright and database rights 2021 OS 100042766