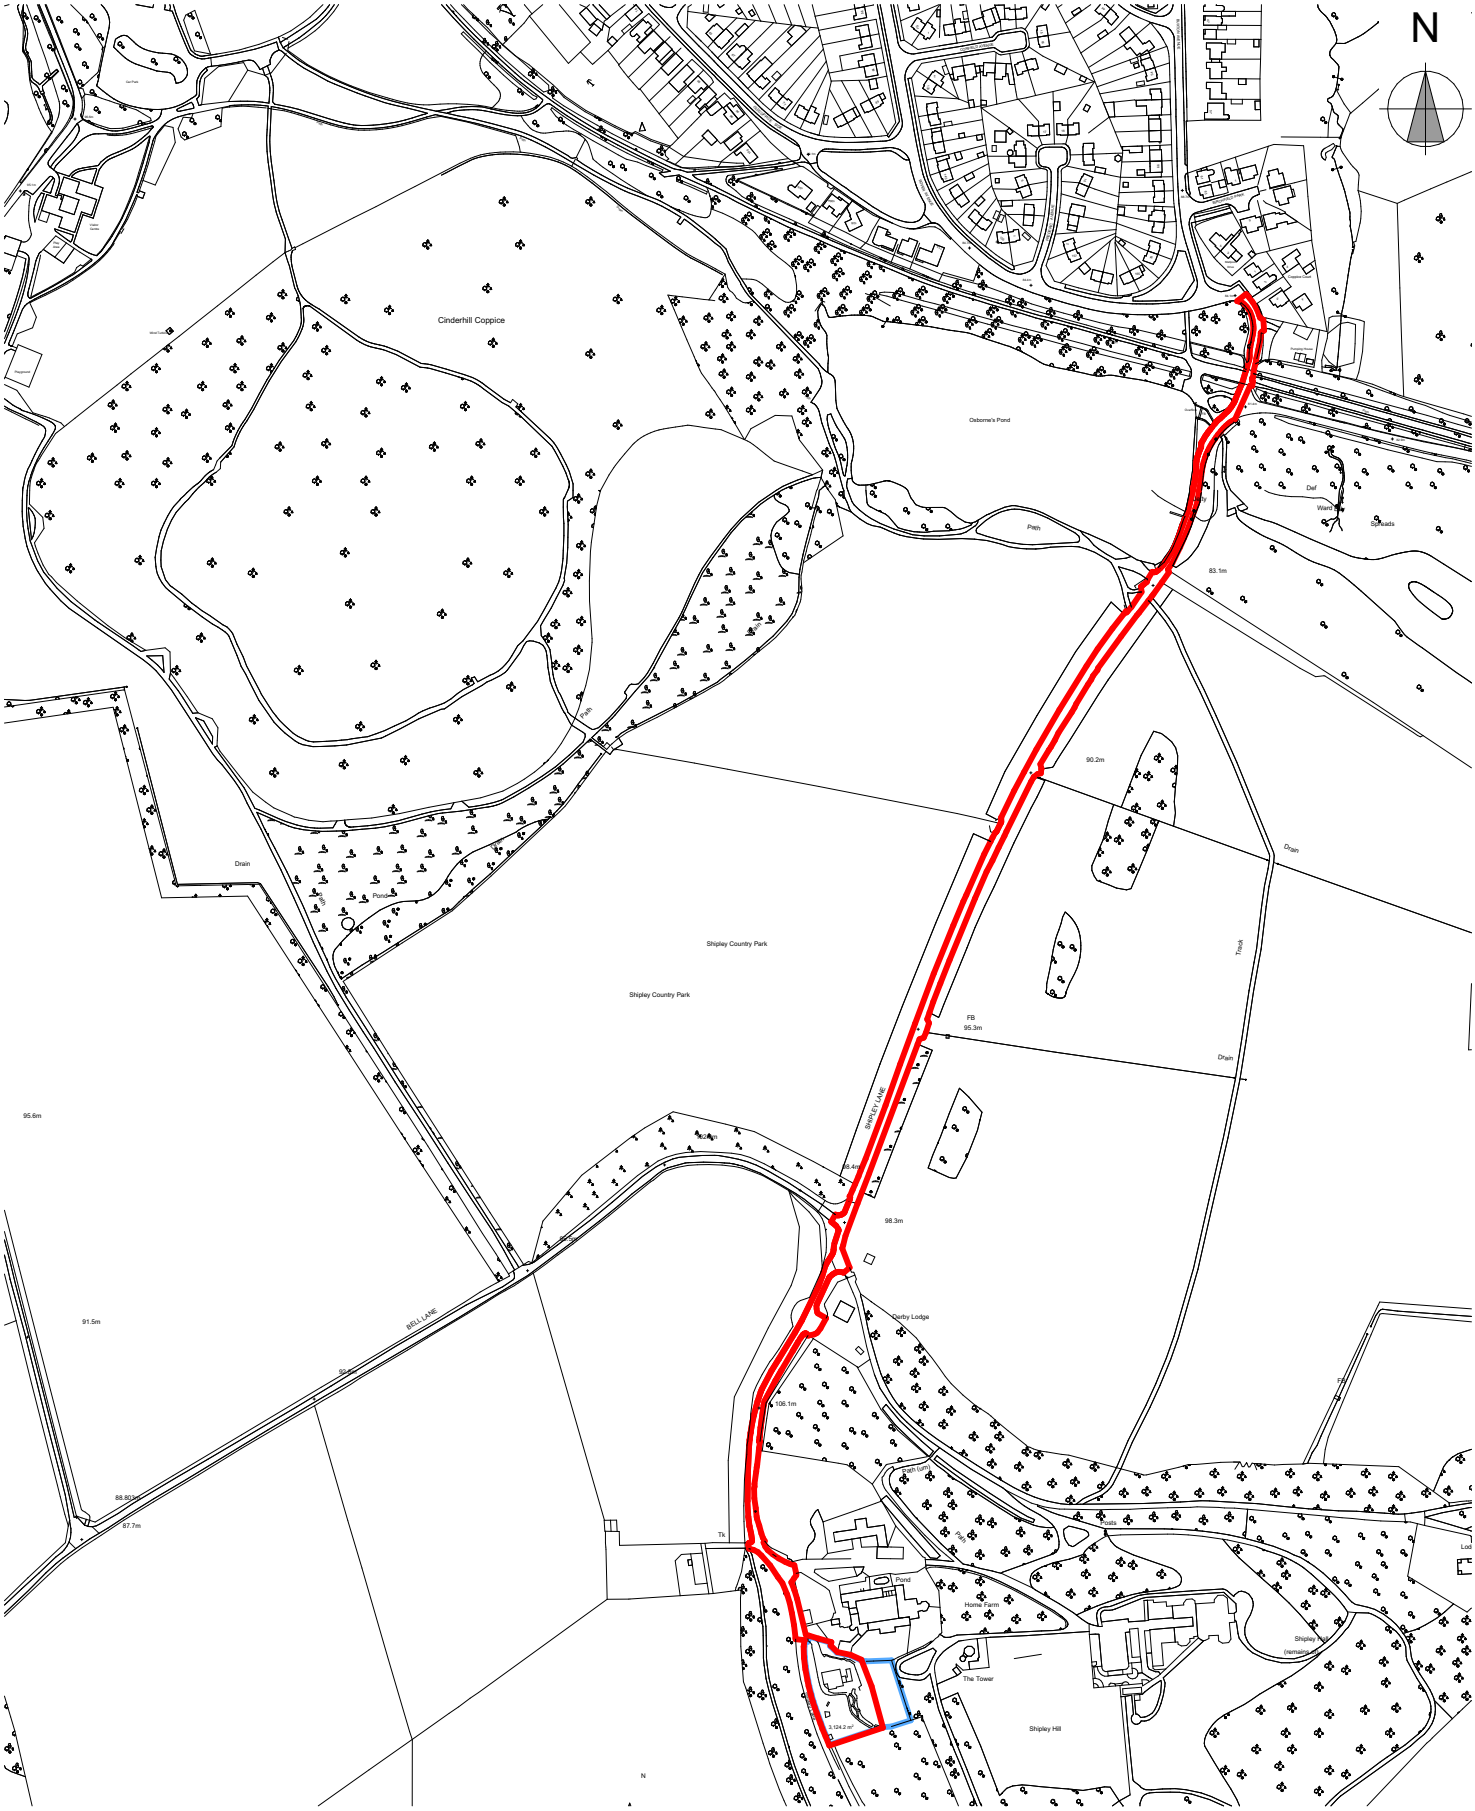

Concertus
DESIGN & PROPERTY CONSULTANTS
2 Friars Bridge Road - Ipswich - IP1 1RR

Project
Shipley Country Park - Disposal of The Gardens
2 Friars Bridge Road
Ipswich

Drawing Title
Site Location Plan

Project Number
521226

Designer
Glen Bickers

Drawing Number
521226-CDP-ZZ-XX-DR-A-2001-P3
Project Code - Originator - Volume/System - Level/Location -Type - Role - Number

Date
29-03-2022

Scales
1:15000
At A4 Size

Drawn
GB

Chkd
GB

S4-PLANNING

Disclaimer.
This drawing is to be read in conjunction with all related drawings. Do not scale from this drawing. All dimensions must be checked and verified on site before commencing any work or producing shop drawings. This drawing is copyright and remains the property of Concertus Design and Property Consultants. When reproducing this drawing for any purpose, please ensure that Concertus is attributed clearly by either using the company logo, or as follows 'Image produced by Concertus Design & Property Consultants Limited'.