Drawing number **22/544/04a**

Rev	Date	Description
A	22-09-22	Access to bedroom over garage clarified

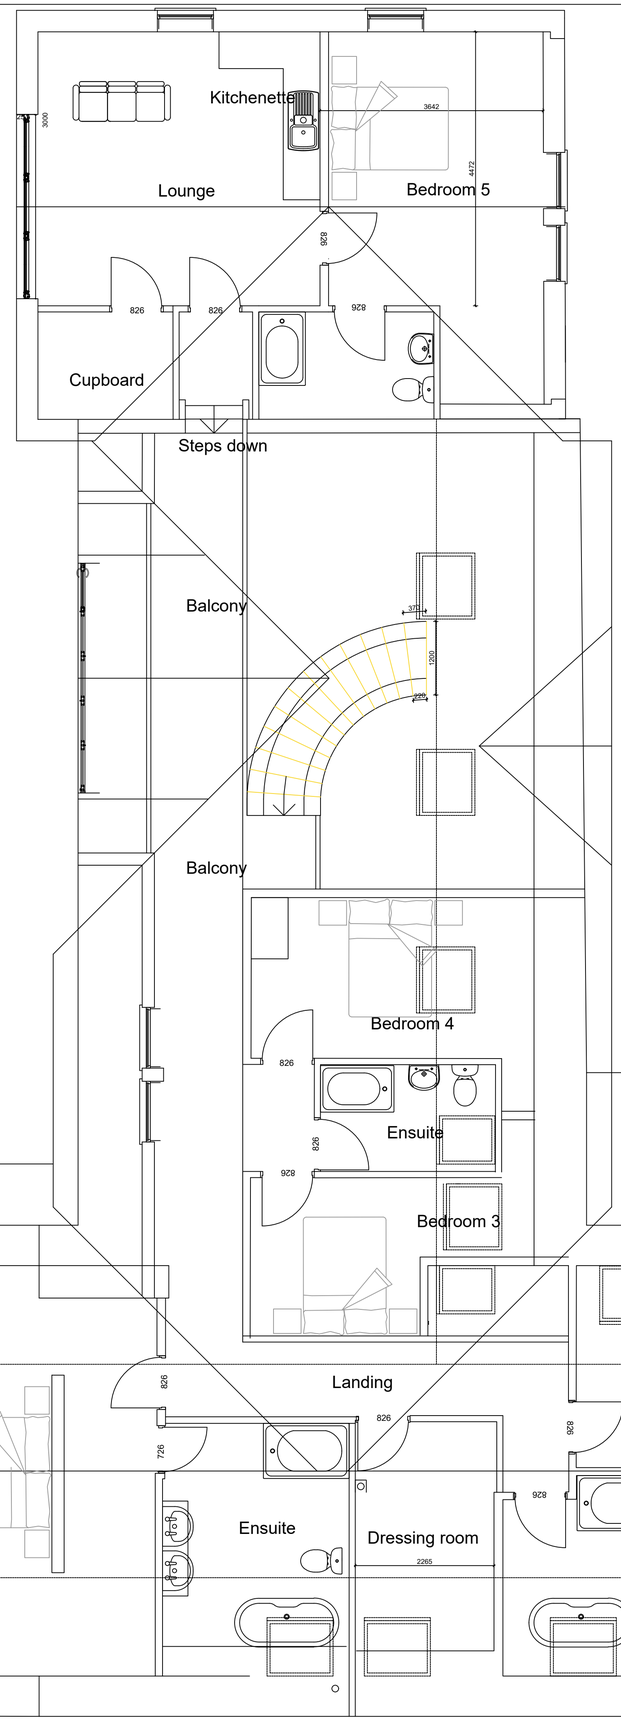

Proposed first floor plan

Storm Design
design to extend ltd

35 Kirkham Drive Toton Beeston, Nottingham. NG9 6HG
Tel: 0115 9720969
email: info@stormdesign.uk

Client
Mr S Rhodes

Address
The Bridge House
Drovers Way
Ambergate

Date 17/08/2022 **Scale** 1:50

Drawn PJS **Checked** IS

Drawing number 22/544/04a

Drawing title
Proposed first floor plans with box dormer

Construction details not to be scaled from this drawing use dimensions only.
This drawing is copyright and may not be altered, traced, photographed, electronically copied or used for any purpose other than for which it is issued, without the permission of Ian Storm.

A1 **IF IN DOUBT ASK**