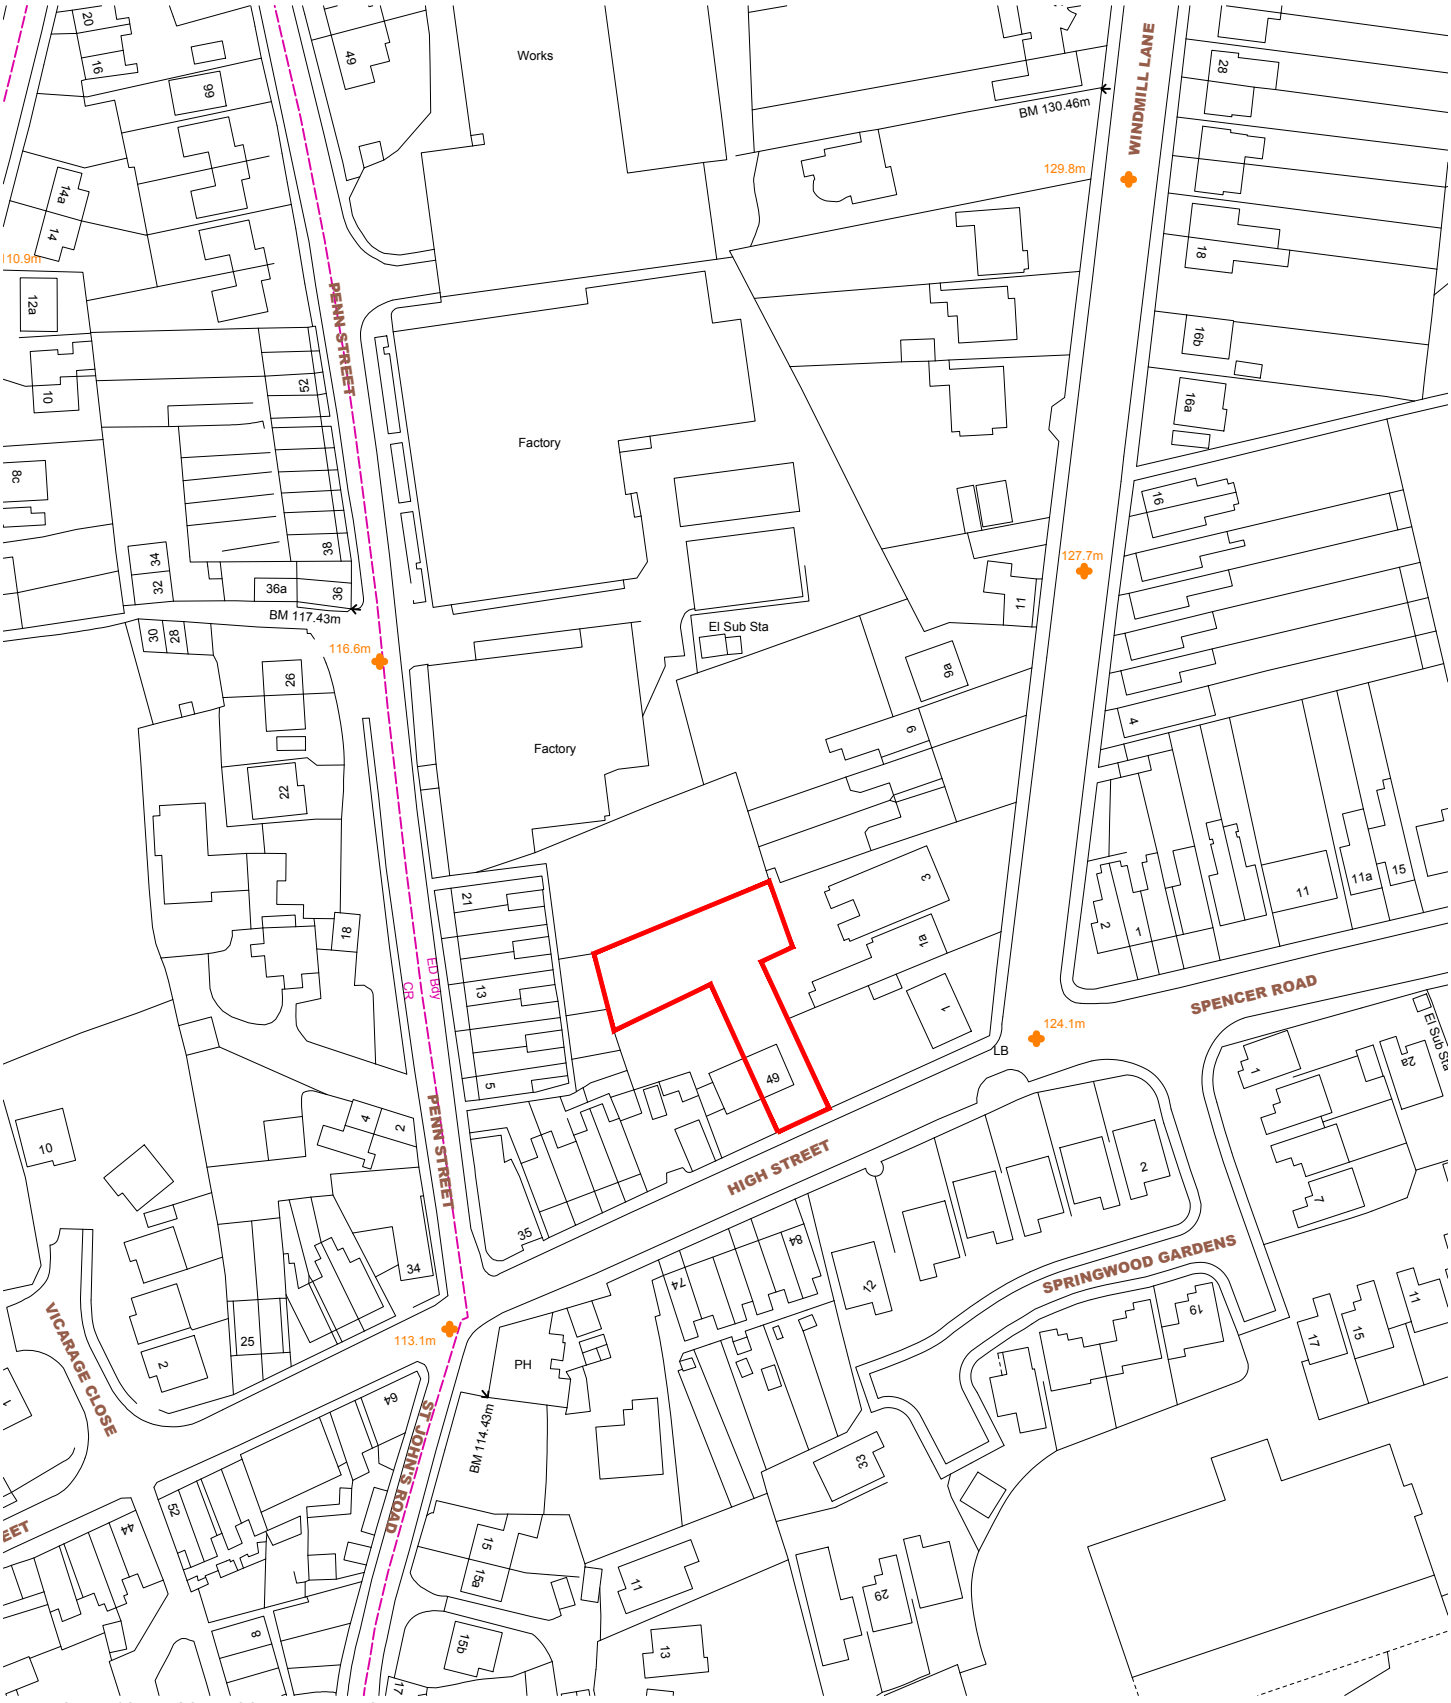

NOTES:
1. Insert note.

PROJECT
49 High Street, Belper.

CLIENT
James and Jennifer Fletcher.

FILE: *Proposal.dwg*

TITLE
Location Plan

NUMBER
22-117-08-01

REVISION

STATUS
Planning

SCALE @ A4
1:1250

ISSUE DATE
Sept '22

REVISION DATE

dkmy architects ltd
Davidson Keighley Marston Yates
a: 10 Spencer Road, Belper, Derbyshire, DE56 1JY
e: info@dkmy.co.uk
m: 07847 328 233
w: www.dkmy.co.uk