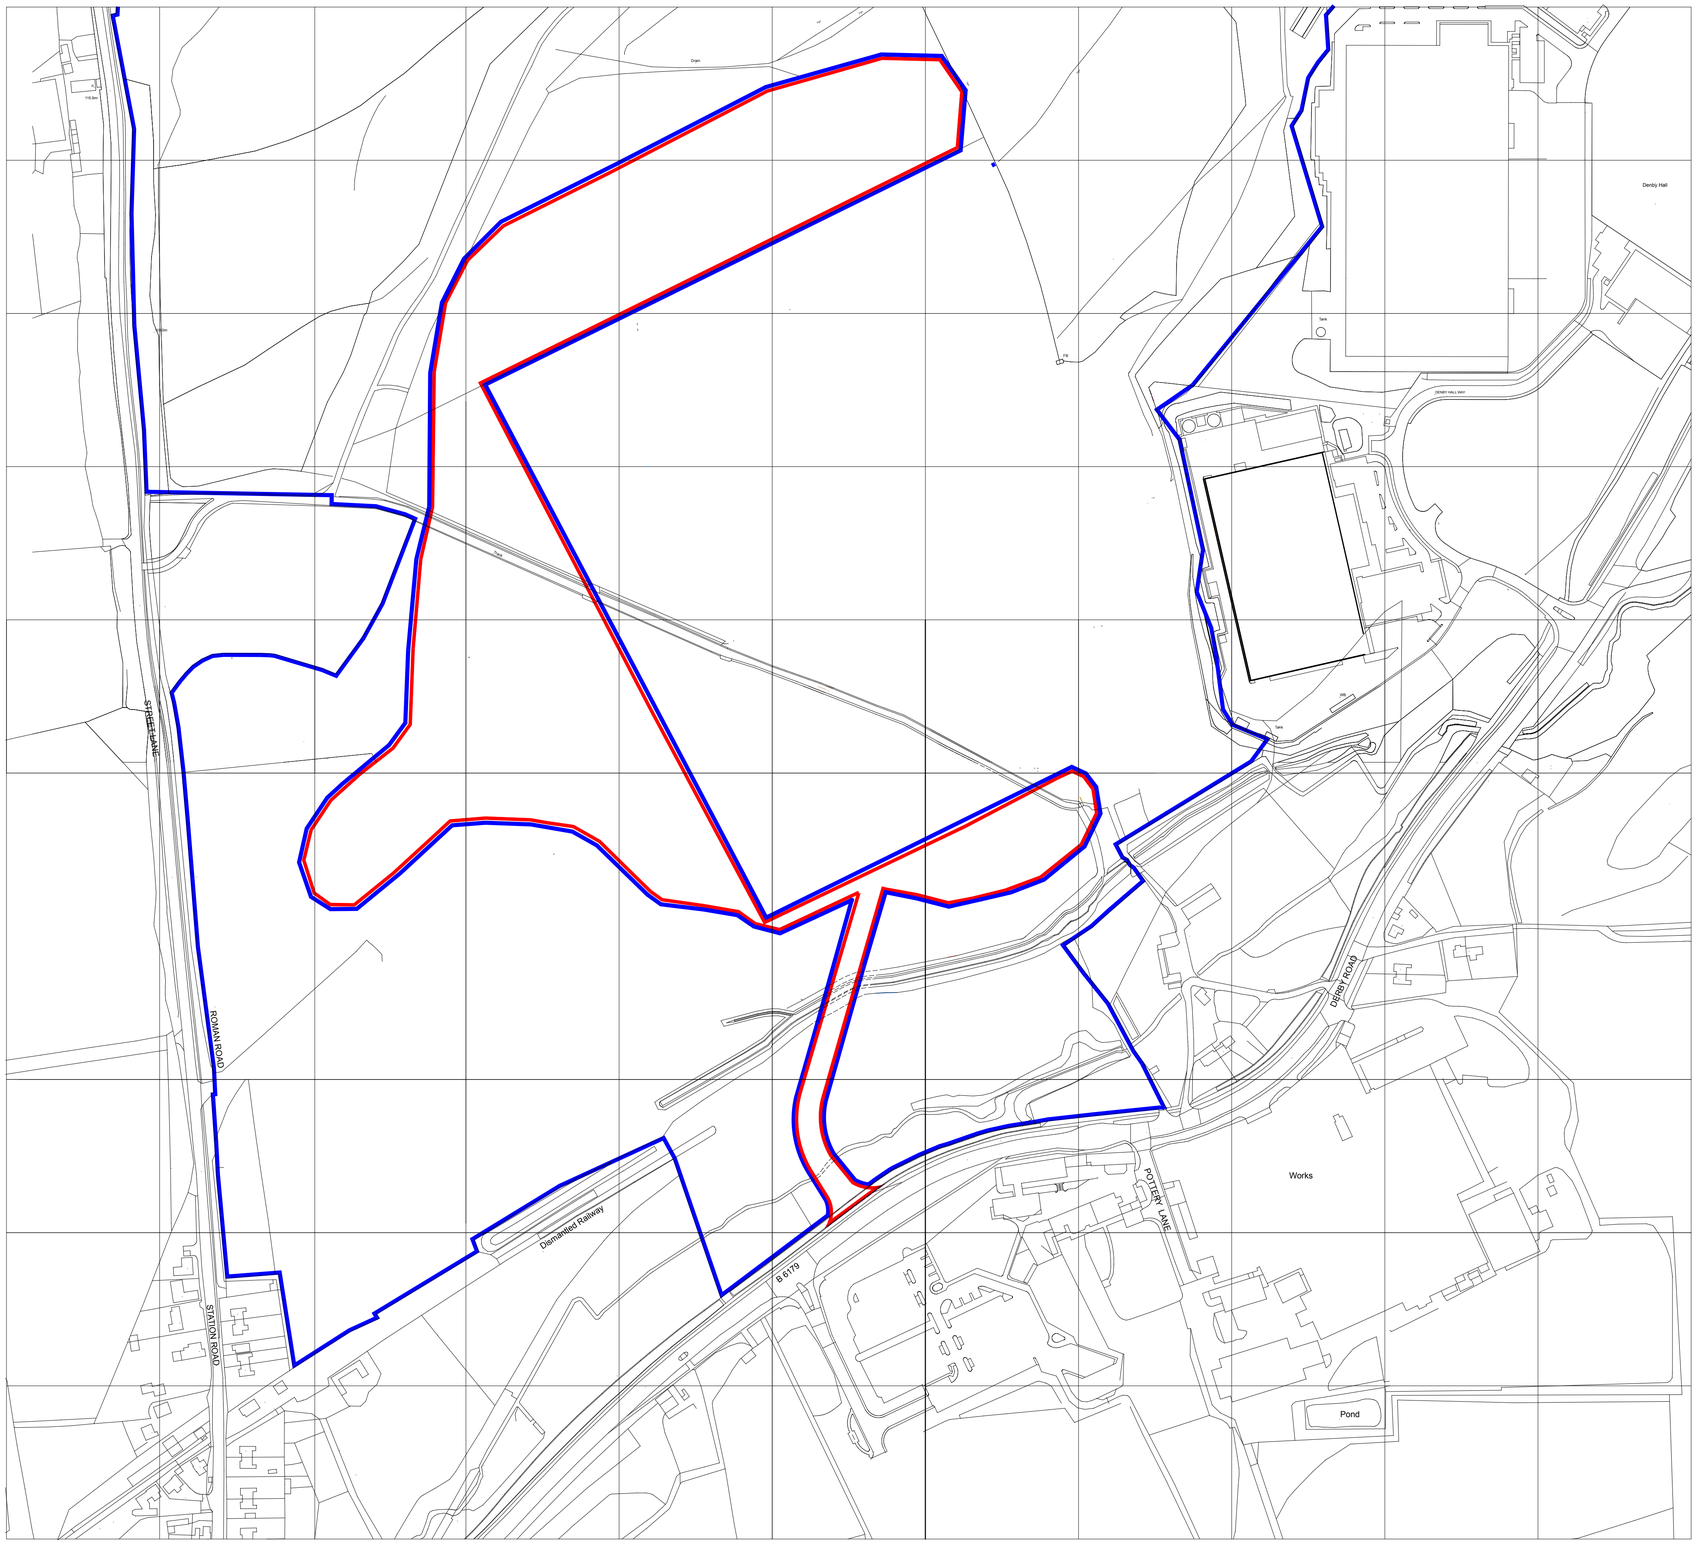

This drawing is the copyright of High Lane Design. Reproduction, publication or any other usage of this drawing without permission of the company is against the the law.

Do not scale. The contractor shall verify all dimensions and existing conditions on site prior to commencing the works.

This drawing should be read in conjunction with all other relevant documents.

Revisions : Date By

high lane design

199 High Lane West
West Hallam
Ilkeston
Derby
DE7 6HP

m: 07816 513918
t : 0115 944 3251
e : highlanedesign@hotmail.com

Project

Proposed New Screening Bunds at Denby

Drawing

Location Plan as Proposed

Scale :	Date :	Drawn by :	Checked by :
1:2000@A1	Sept.'22	SP	

Job number :	Drawing number :	Revision:
L265a	LP03	