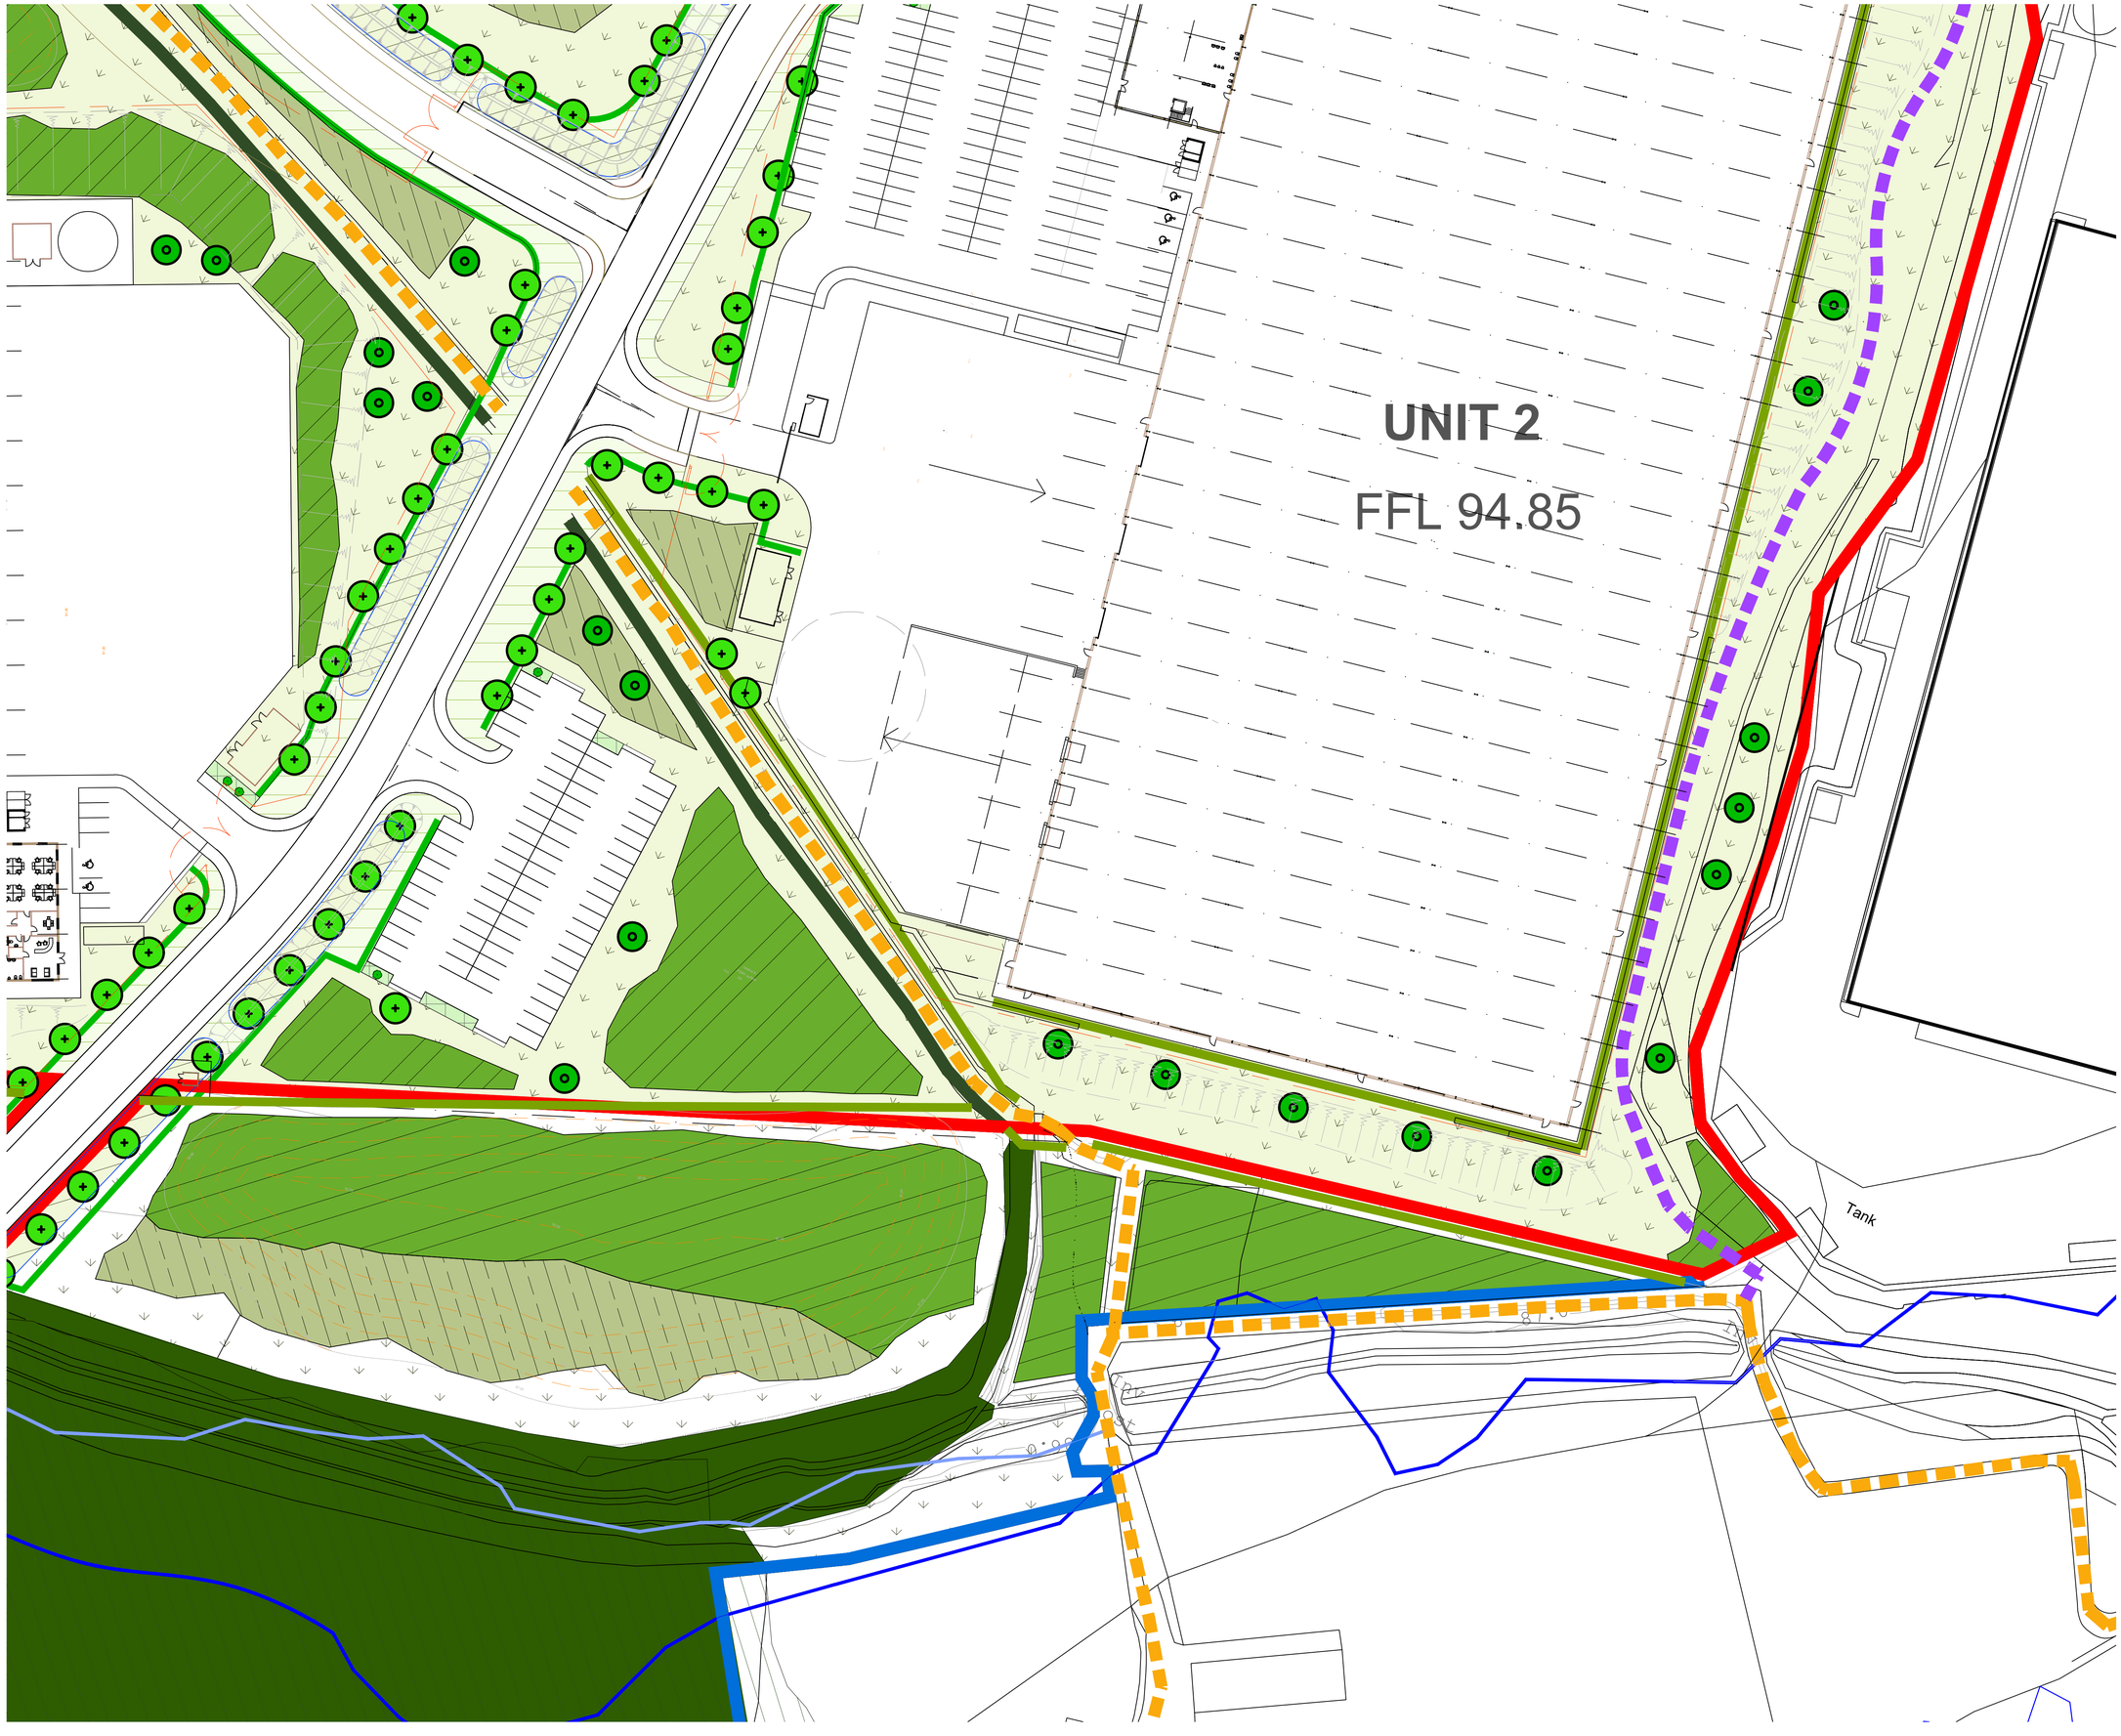

NOTES

This drawing is the property of FPCR Environment and Design Ltd and is issued on the condition it is not reproduced, retained or disclosed to any unauthorised person, either wholly or in part without written consent of FPCR Environment and Design Ltd.

Ordnance Survey base mapping - supplied by client.

To be read in conjunction with key plan 9784-L-02, detailed planting plans 9784-L-03 to 9784-L-08 and planting schedule 9784-R-01

N

0 10 20 30 40 50m

KEY

- Existing vegetation (topographical survey)
- Existing hedgerows (topographical survey) (to be retained where possible)
- Proposed woodland mix (See planting schedule for species, density and numbers)
- Proposed wet woodland mix (flood zones and attenuation pond) (See planting schedule for species, density and numbers)
- Proposed woodland edge mix (See planting schedule for species, density and numbers)
- Proposed tall grassland/margins left to grow taller for biodiveristy interest. Emorsgate EM3 - Special General Purpose Meadow Mix or similar approved.
- Trees in Open Space. Quercus robur EHS 14-16cm
- Trees in Open Space. Prunus avium EHS 14-16cm
- Street Trees. Acer campestre 'Lienco' HS 12-14cm
- Individual shrub/small tree in ornamental planting. Amelanchier lamarckii 8-10cm
- Native hedgerow (Mix 1) open space (See planting schedule for species, density and numbers)
- Native hedgerow (Mix 2) along roadsides (See planting schedule for species, density and numbers)
- Ornamental Planting on-plot (See planting schedule for species, density and numbers)
- Meadow Grassland. Emorsgate EM2 - Standard General Purpose Meadow Mix or similar approved.
- Amenity Grassland. Emorsgate EG22 - Strong Lawn Grass Mixture or similar approved.
- Seasonally Wet Grassland. Emorsgate EM8 - Meadow Mixture for Wetlands or similar approved.
- Proposed aquatic marginal planting. Plug-planting of aquatic/emergent species, including Water Mint, Water Forget-me-not, Yellow Flag Iris, Arrowhead, Lesser Spearwort . Exact location of planting to be agreed once the permanent water level has been established on site
- Deeper areas of permanent water within Proposed SuDS pond (indicative location of pond - subject to engineer's design)
- Existing Public Right of Way
- Proposed PROW agreed with DCC (3m wide stone path)

rev	date	description	drn	chkd
E	01.09.2022	Additional Mounding	HT	MGH

masterplanning
environmental assessment
landscape design
urban design
ecology
architecture
arboriculture

FPCR Environment and Design Ltd
Lockington Hall
Lockington
Derby DE74 2RH

t: 01509 672772
e: mail@fpcr.co.uk
w: www.fpcr.co.uk

client
Garner Holdings Ltd

project
Denby Hall Business Park
Denby

drawing title
Planting Plans
POS-Sheet 6 of 6

scale
1:500 @ A1

drawn / checked
HT/MGH

revision date
01 September 2022

drawing number
9784-L-08

rev
E

CAD file: K:\9700\9784\LANDS\Plans\9784-L-02-E-Landscape Plan.dwg