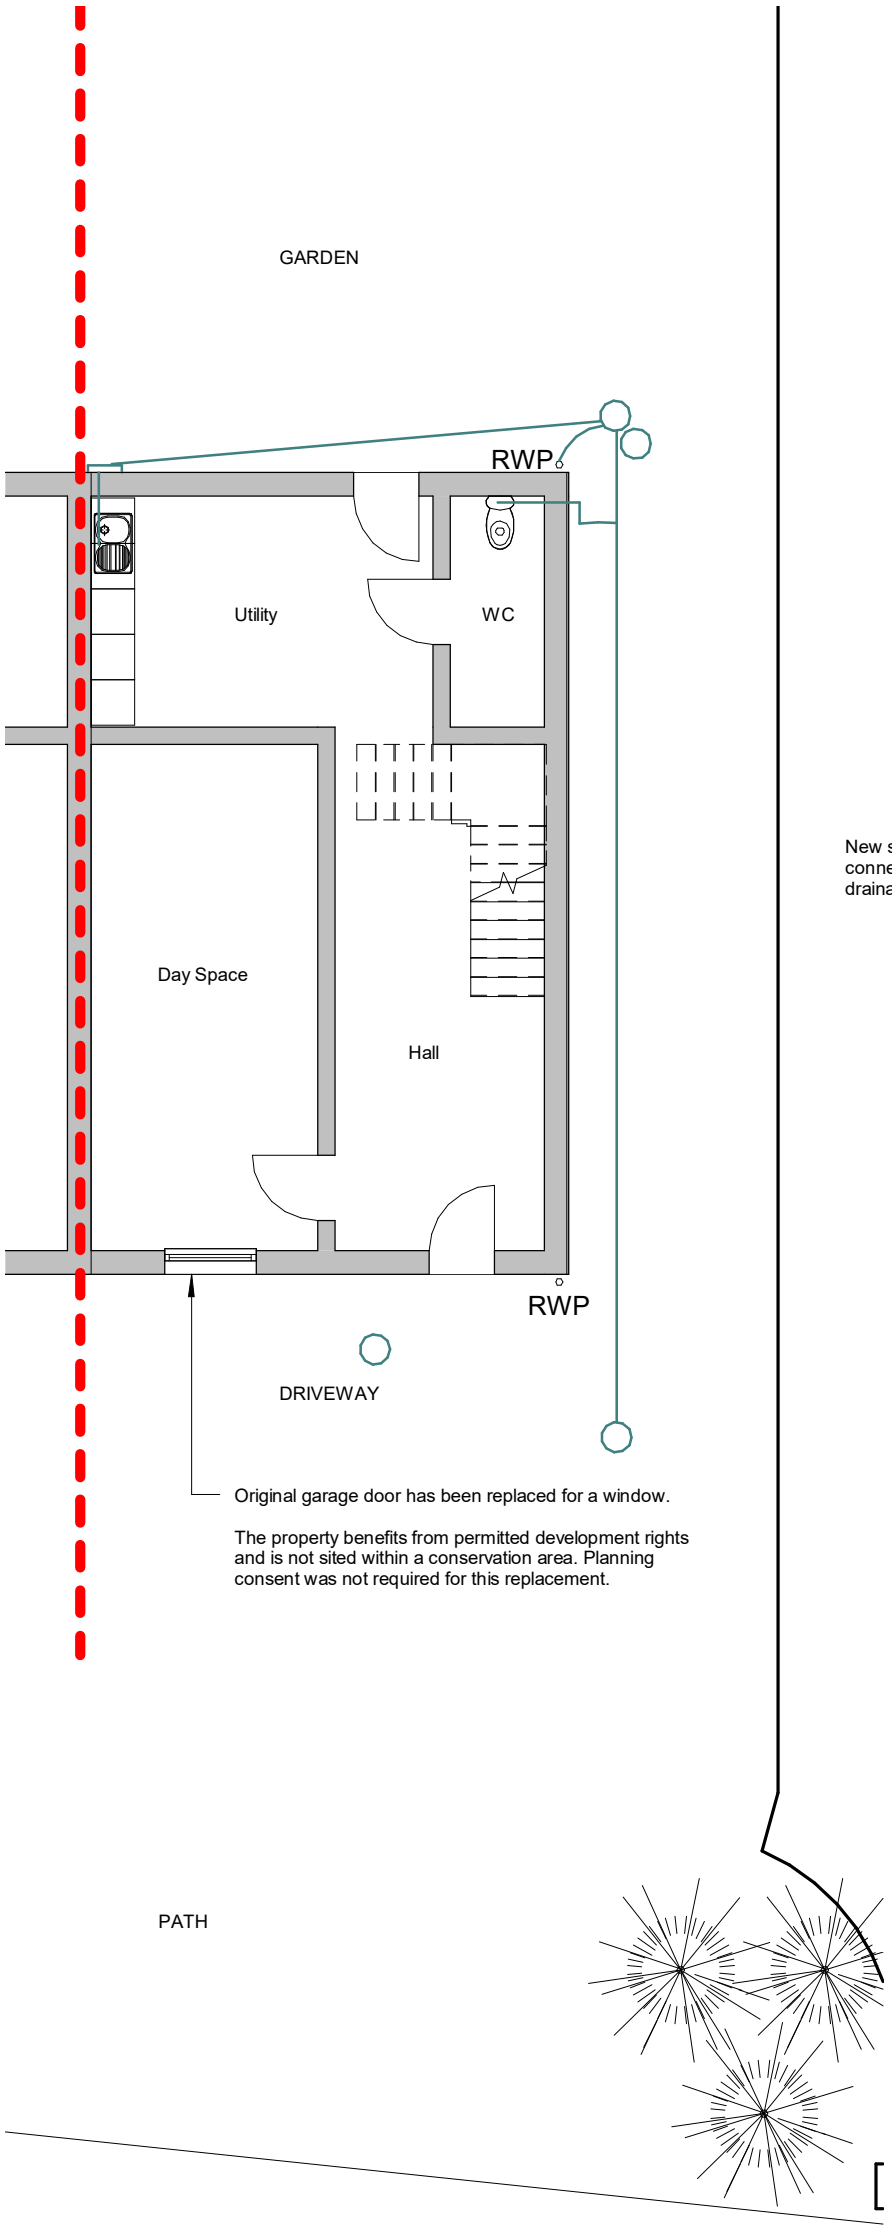

Original garage door has been replaced for a window.

The property benefits from permitted development rights and is not sited within a conservation area. Planning consent was not required for this replacement.

Existing Plan

Scale 1 : 100

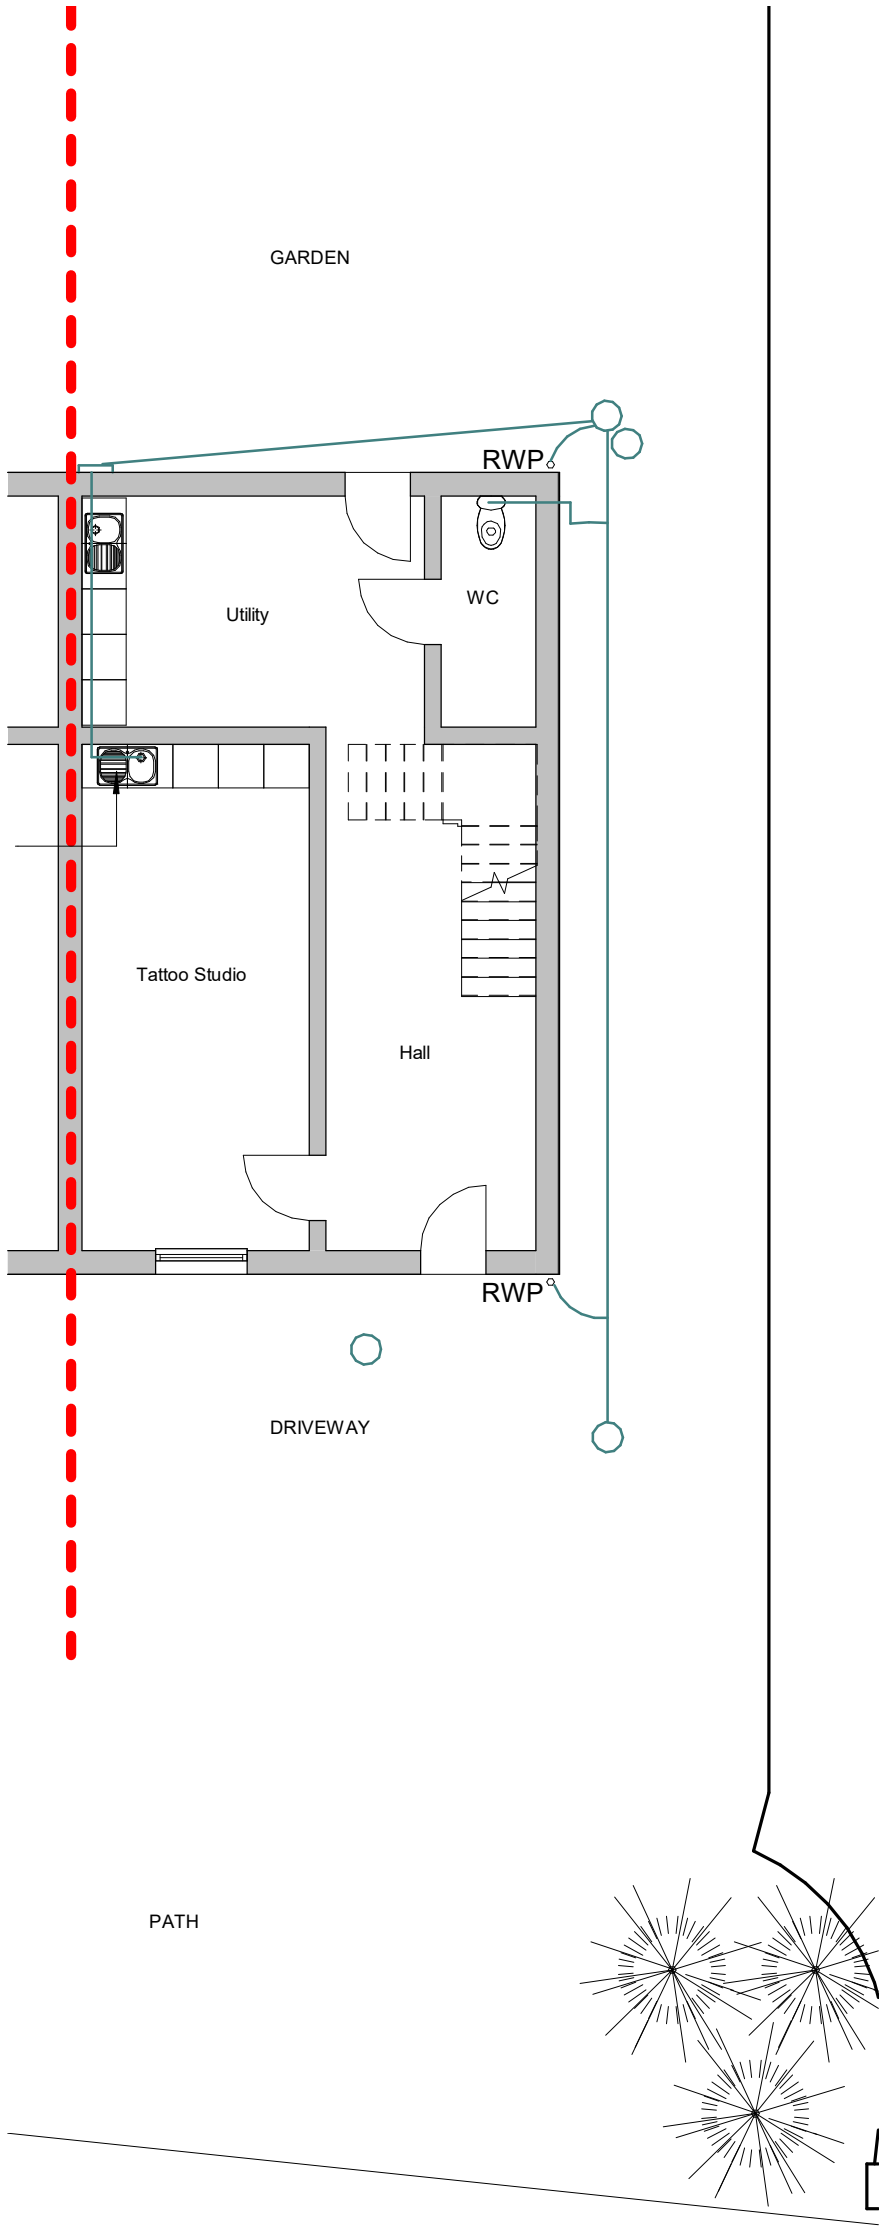

Proposed Plan

Scale 1 : 100

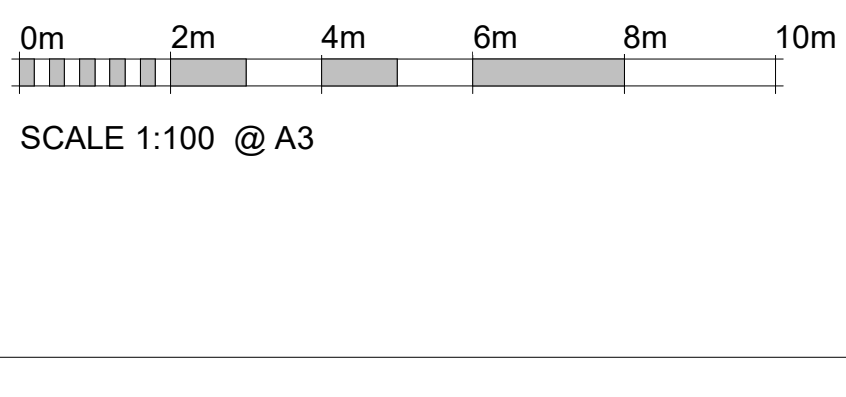

SCALE 1:100 @ A3

Planning

Jodeana Powell

50 Nottingham Road
Belper
DE56 1JG

Existing & Proposed Floor Plans

date
05/05/2022
scale
1 : 100 @ A3