THIS DRAWING IS THE PROPERTY OF TDR DESIGN SERVICES LIMITED. COPYRIGHT IS RESERVED AND IS ISSUED ON THE CONDITION THAT IT IS NOT COPIED, REPRODUCED OR DISCLOSED, EITHER WHOLLY OR IN PART WITHOUT WRITTEN PERMISSION FROM TDR DESIGN SERVICES.

DO NOT SCALE OFF THIS DRAWING. ALL DIMENSIONS AND SETTING-OUT TO BE VERIFIED ON SITE BY THE CONTRACTOR. IF IN DOUBT, CONTACT THE ORIGINATOR FOR CLARIFICATION.

ALL WORK TO BE CARRIED OUT IN ACCORDANCE WITH CURRENT BS/EN STANDARDS AND CODES OF PRACTICE.

DRAWING NOTES




## EXISTING GROUND FLOOR PLAN
SCALE 1:100 @A3

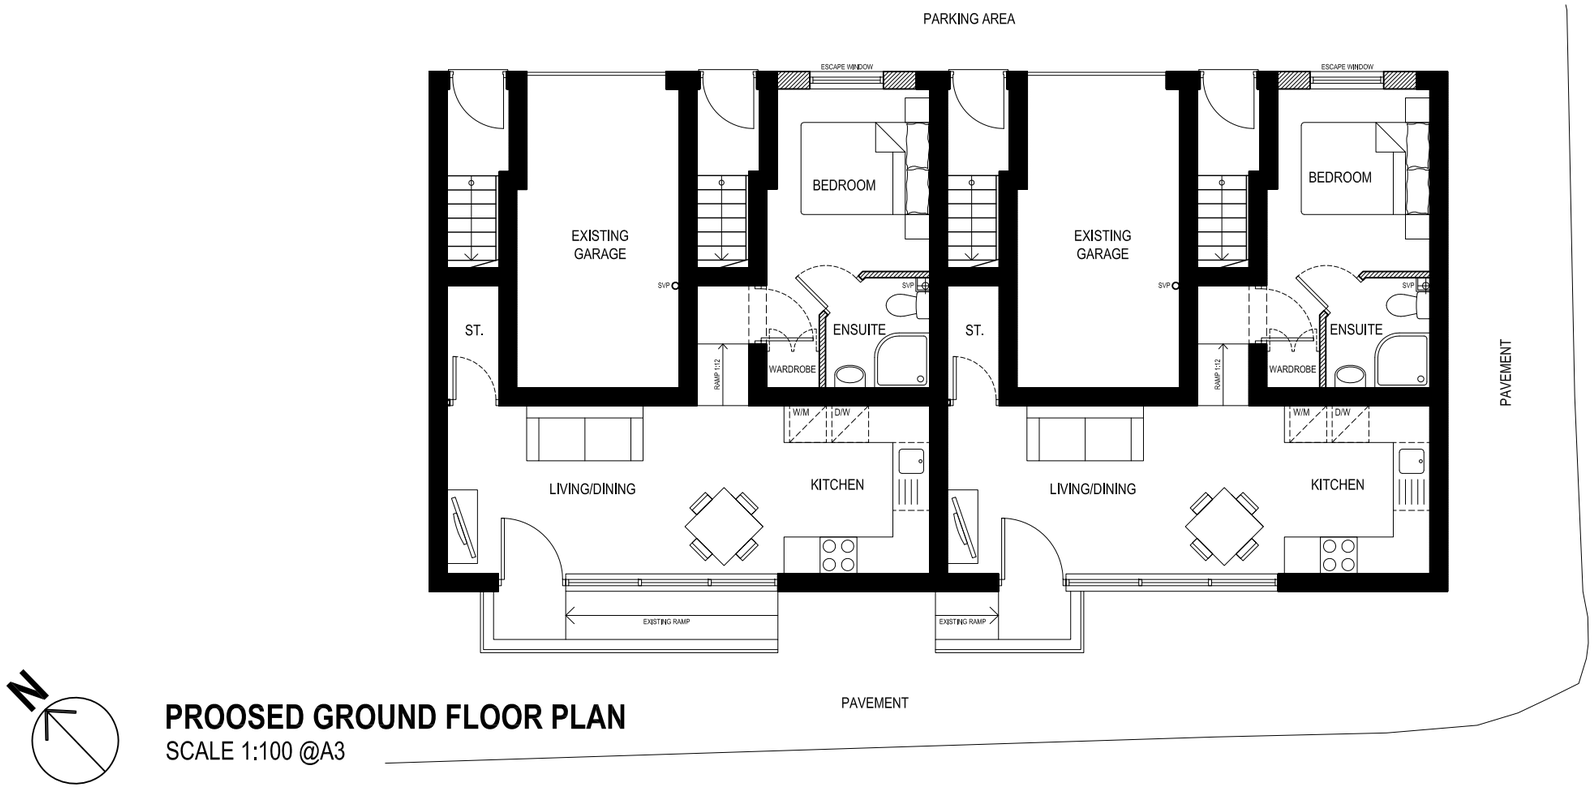


## PROOSED GROUND FLOOR PLAN
SCALE 1:100 @A3

| REVISION | DATE | DESCRIPTION | DRAWN | CHECKED |
|---|---|---|---|---|
| 001 | 14/09/22 | Initial drawing issue. | SP | GP |

DRAWING STATUS
**PLANNING APPLICATION**

TDR DESIGN SERVICES
THE OLD COTTAGE, MAIN STREET, NEW BRETTON, DERBYSHIRE DE6 3LD
T 01335 372 812
M 07970 422 055
E info@tdr-designservices.com
W www.tdr-designservices.com

CLIENT
**Mr. Paul Marshall**

PROJECT TITLE
**Proposed Change of Use**
**35 High Street, Heanor**

DRAWING TITLE
**Floor Plans**
**Existing & Proposed Layouts**

| PROJECT NUMBER | DRAWING NUMBER | REVISION |
|---|---|---|
| 23137-01 | 01-101 | 001 |

| SCALE | DRAWN BY | CHECKED BY | DATE |
|---|---|---|---|
| 1:100 @A3 | SP | GP | 05/09/22 |

COPYRIGHT © TDR DESIGN SERVICES LIMITED 2022, ALL RIGHTS RESERVED.