

Location Plan
1 : 1250

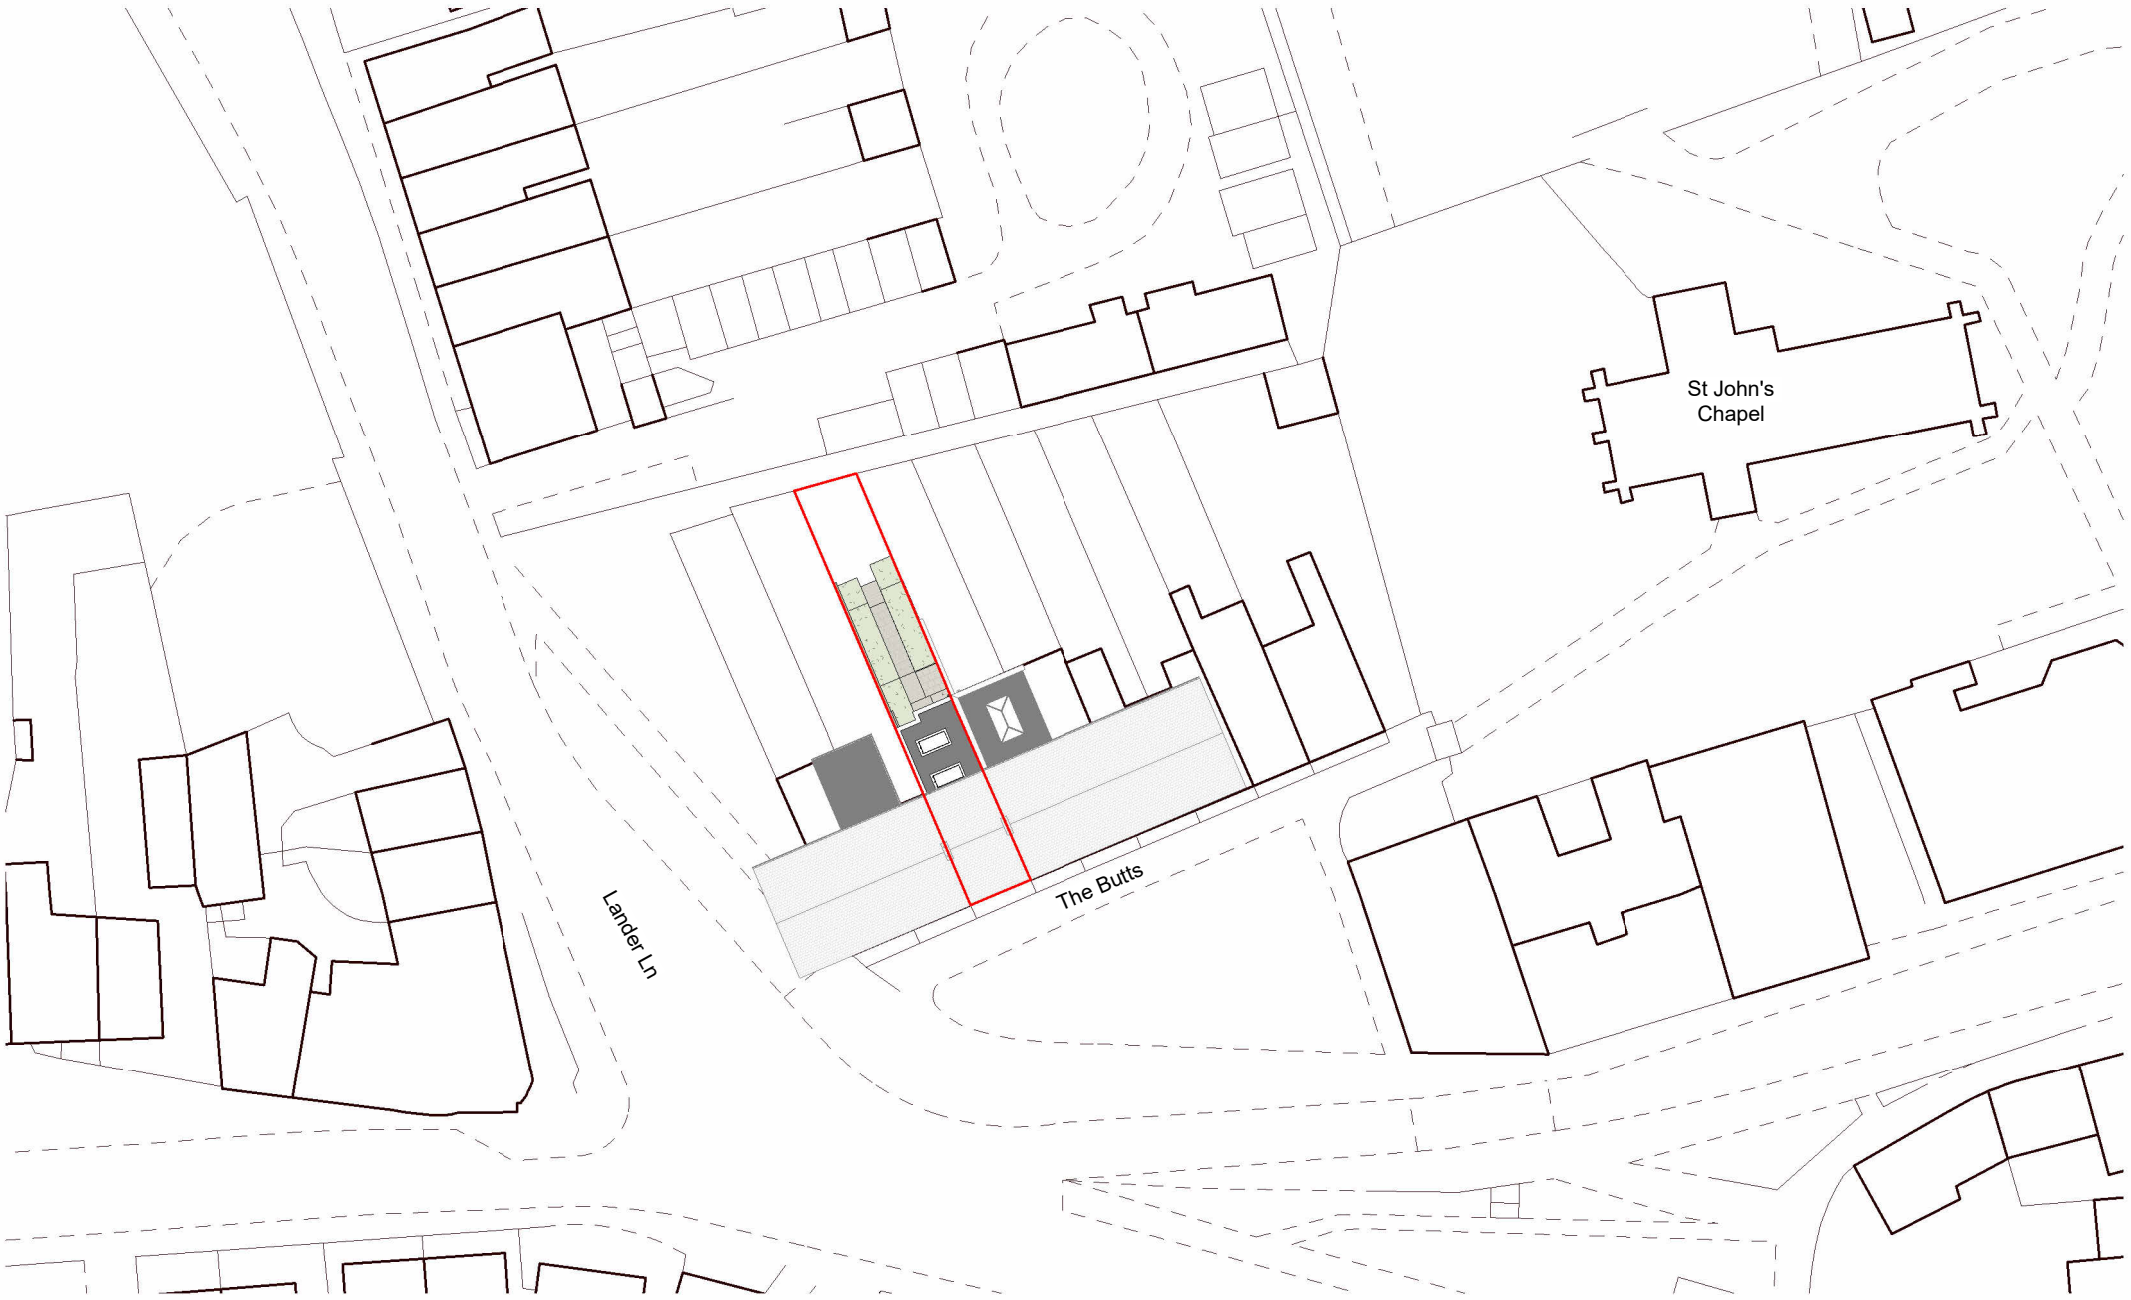

Block Plan
1 : 500

N

P02	MW	Planning Issue	23.09.22
P01	RC	Initial Concept Design for Feedback	24.05.22

Rev	Drawn	Revision Description	Date

Status S3 - Suitable for Review and Comment

Project
9 The Butts, Belper

Client
N Littlewood

Lathams Job Number
7553

Drawing Title
Location and Block Plan

File Name *Project-Originator-Zone-Level-Type-Role-DrawingNumber-Status-Revision*
7553–LAT–XX–XX–DP–A–1000–S3–P02

Scale @ A3	Date	Revision
As indicated	23.09.22	P02

Derby
1 College Place DE1 3DY
+44 (0)1332 365 777

Nottingham
50 St Mary's Gate NG1 1QA
+44 (0)115 648 5012

London
70 Cowcross Street EC1M 6EJ
+44 (0)20 7490 0672

Lathams
ARCHITECTURE + URBANISM
Parkside

enquiries@lathamarchitects.co.uk
lathamarchitects.co.uk

© Derek Latham + Co. Ltd