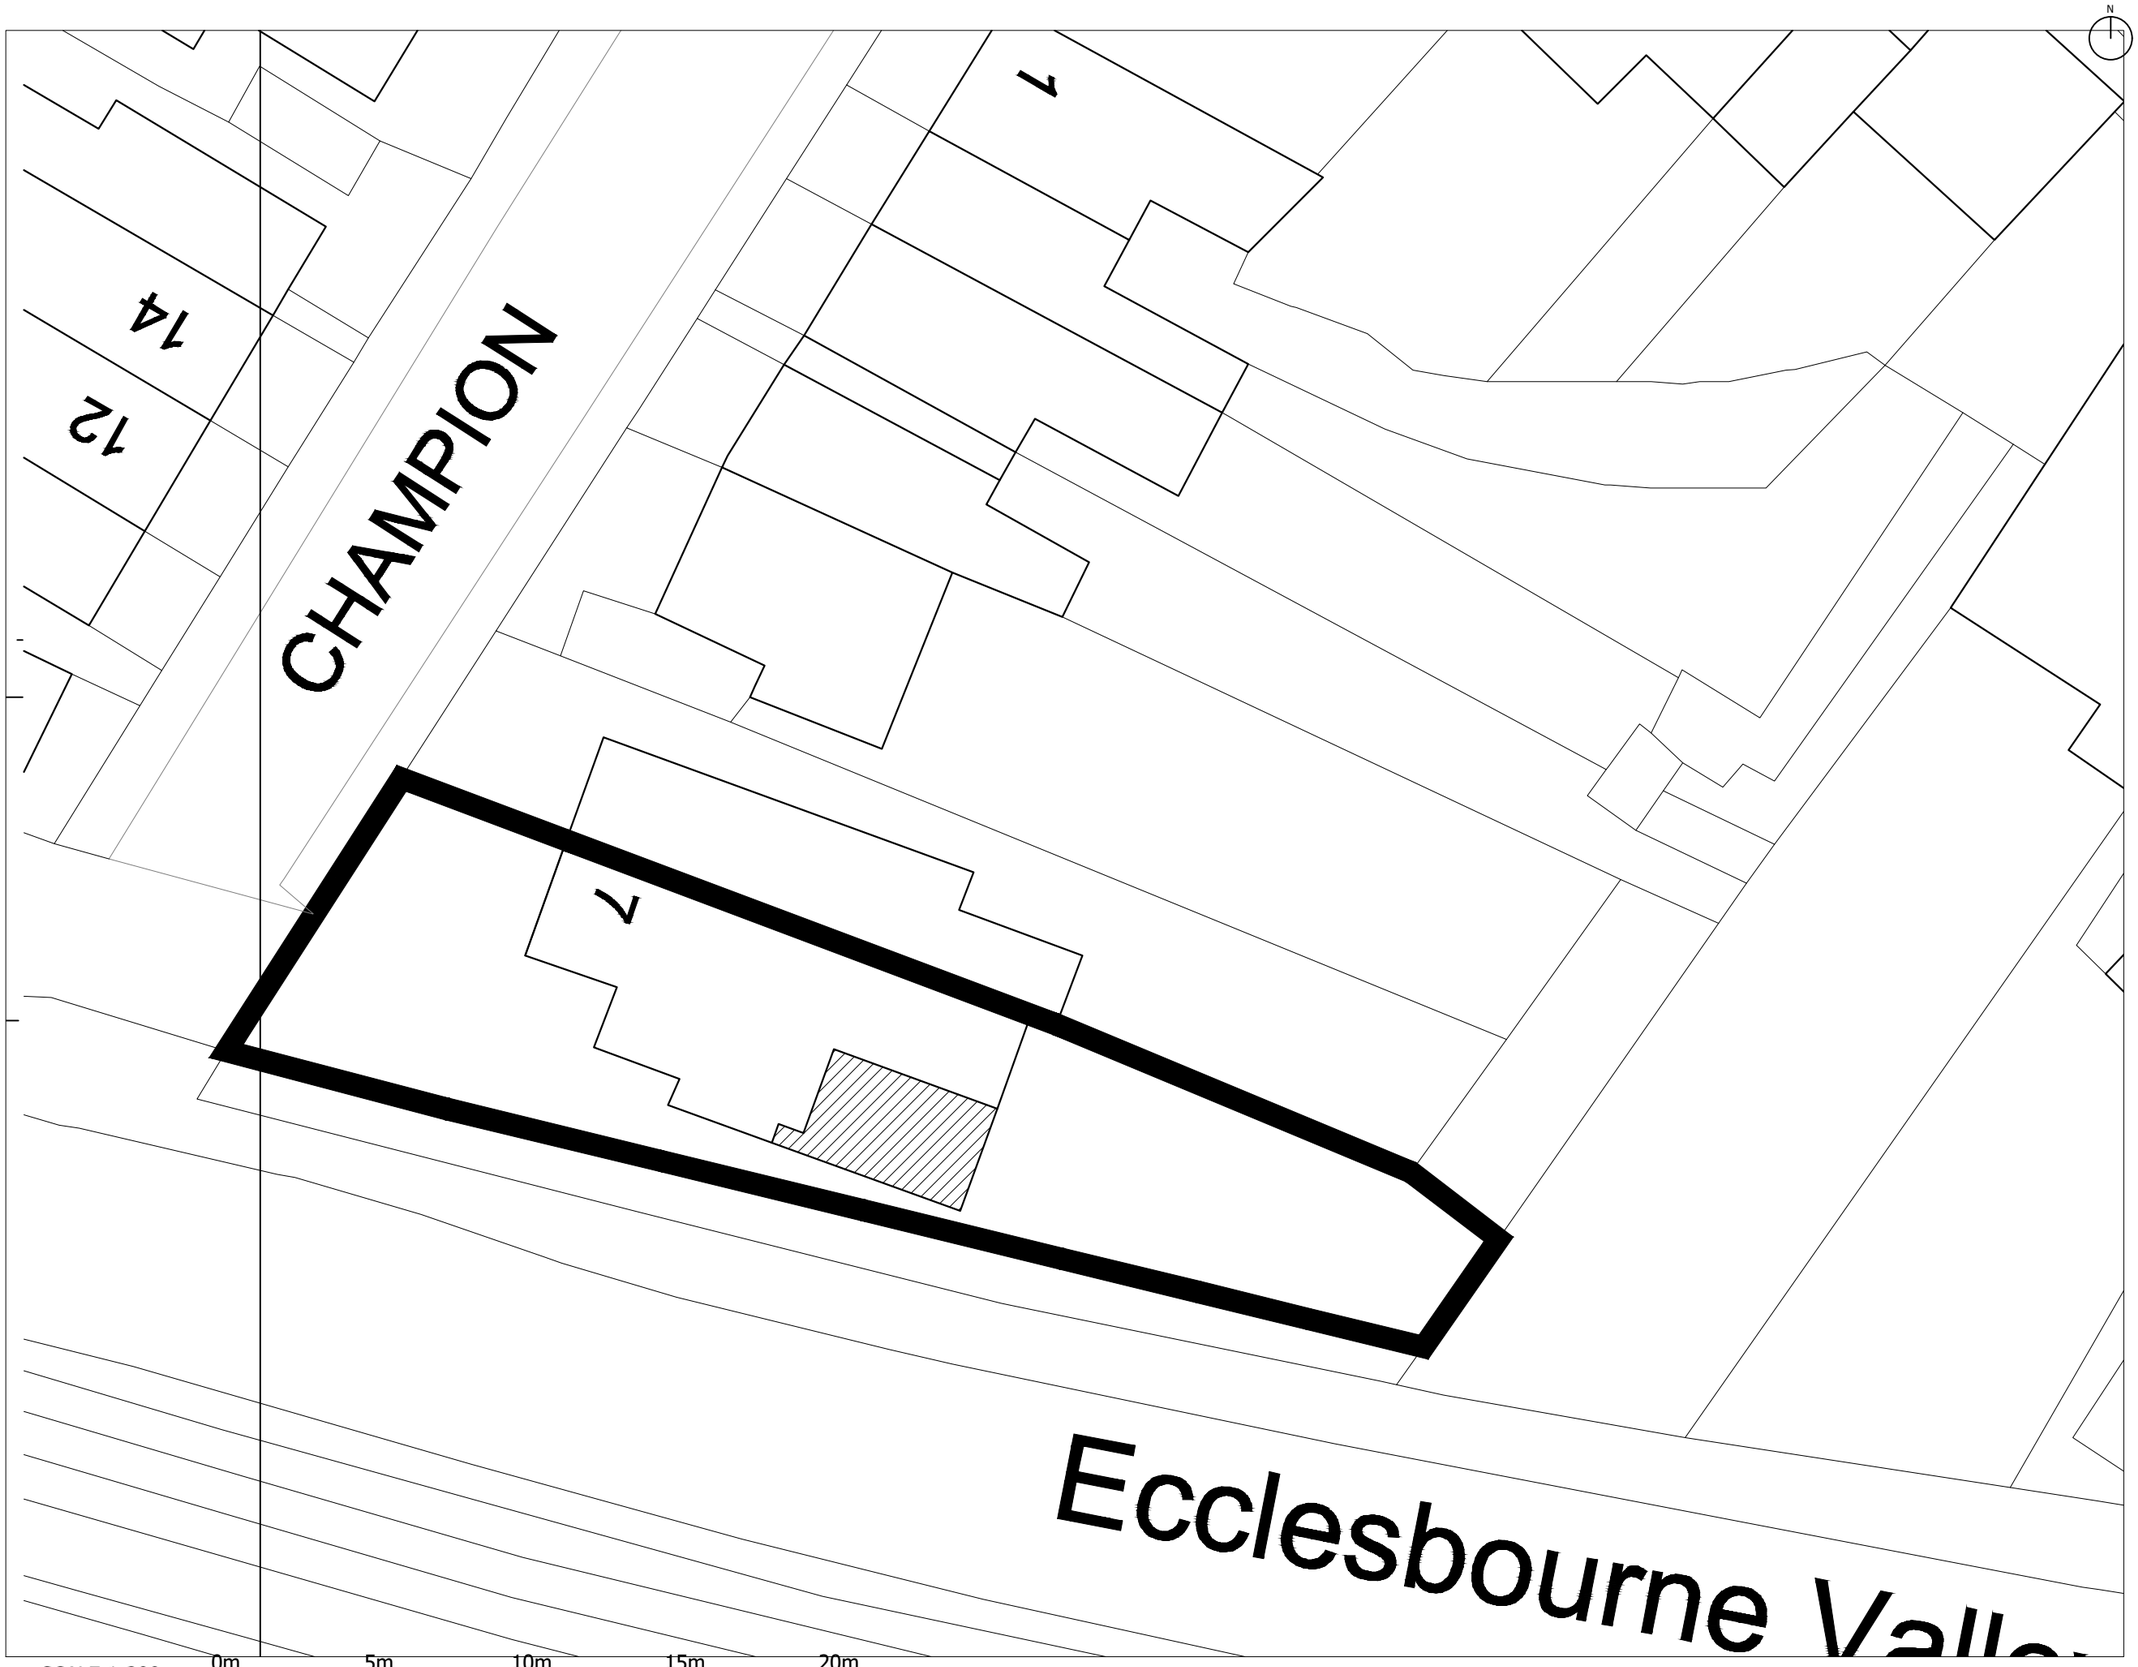

SCALE 1:200
SCALE 1:1

0m 5m 10m 15m 20m
0m 10mm 20mm 40mm 60mm 80mm 100mm

THE CONTRACTOR MUST VERIFY ALL DIMENSIONS ON SITE BEFORE MAKING SHOP DRAWINGS OR COMMENCING WORK OF ANY KIND.
NO DIMENSIONS TO BE SCALED FROM THIS DRAWING.

REV.	DATE	REVISION
-	-	-

PLANNING

Ar

PROJECT:
7 Champion Hill
Duffield DE56 4EW

CLIENT:
Mr and Mrs Hill

DRAWING:
Proposed Site Plan

DRAWING No.: E22-44_SIT00
REV: -

SCALE: 1:200 @A3
DRAWN: ar DATE: 22.07.22
CHECKED: DATE:

T:01543 323063 M:07830452312
E-mail: mail@ar-architects.co.uk
©COPYRIGHT EXISTS ON THE DESIGNS AND INFORMATION SHOWN ON THIS DRAWING