THE CONTRACTOR MUST VERIFY ALL DIMENSIONS ON SITE BEFORE MAKING SHOP DRAWINGS OR COMMENCING WORK OF ANY KIND.
NO DIMENSIONS TO BE SCALED FROM THIS DRAWING.

REV.	DATE	REVISION
-	22.07.22	First issue - to client comments
A	31.08.22	Update to client comments

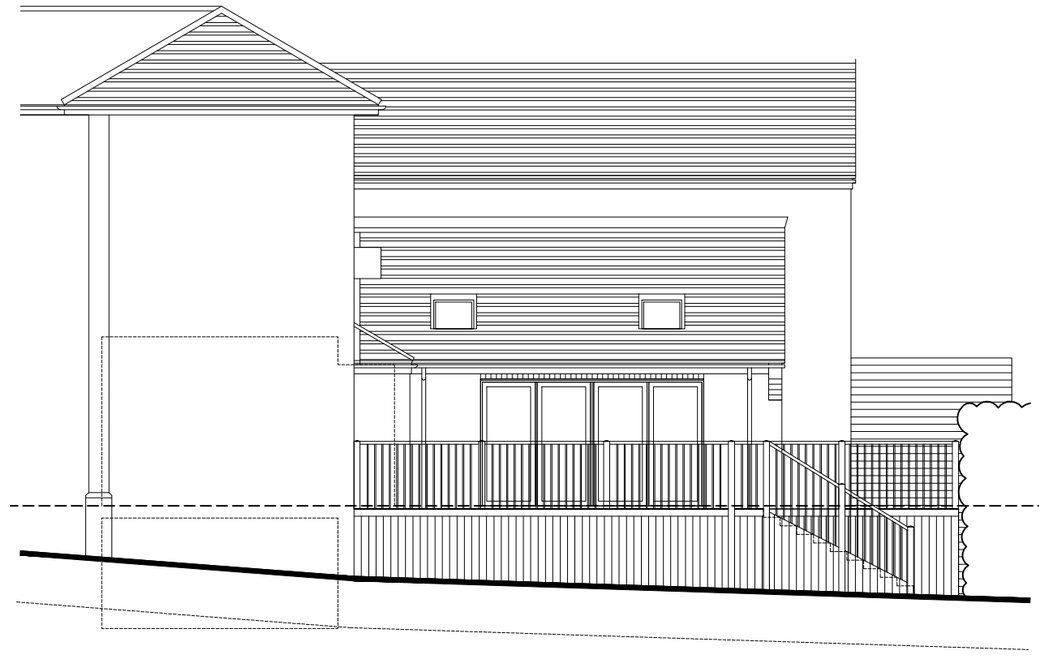

SIDE ELEVATION



SCALE 1:100 0m 1m 2m 4m 6m 8m 10m

SCALE 1:1 0m 10mm 20mm 40mm 60mm 80mm 100mm

PLANNING

Ar

PROJECT:
7 Champion Hill
Duffield
Belpar DE56 4EW

CLIENT:
Mr and Mrs Hill

DRAWING:
Existing Elevations

DRAWING No.: E22-44_EXELE00

REV: A

SCALE: 1:100 @A3

DRAWN: ar DATE: 22.07.22

CHECKED: DATE:

T:01543 323063 M:07830452312
E-mail: mail@ar-architects.co.uk

COPYRIGHT EXISTS ON THE DESIGNS AND INFORMATION SHOWN ON THIS DRAWING