THE CONTRACTOR MUST VERIFY ALL DIMENSIONS ON SITE BEFORE MAKING SHOP DRAWINGS OR COMMENCING WORK OF ANY KIND.
NO DIMENSIONS TO BE SCALED FROM THIS DRAWING.

REV.	DATE	REVISION
-	-	-

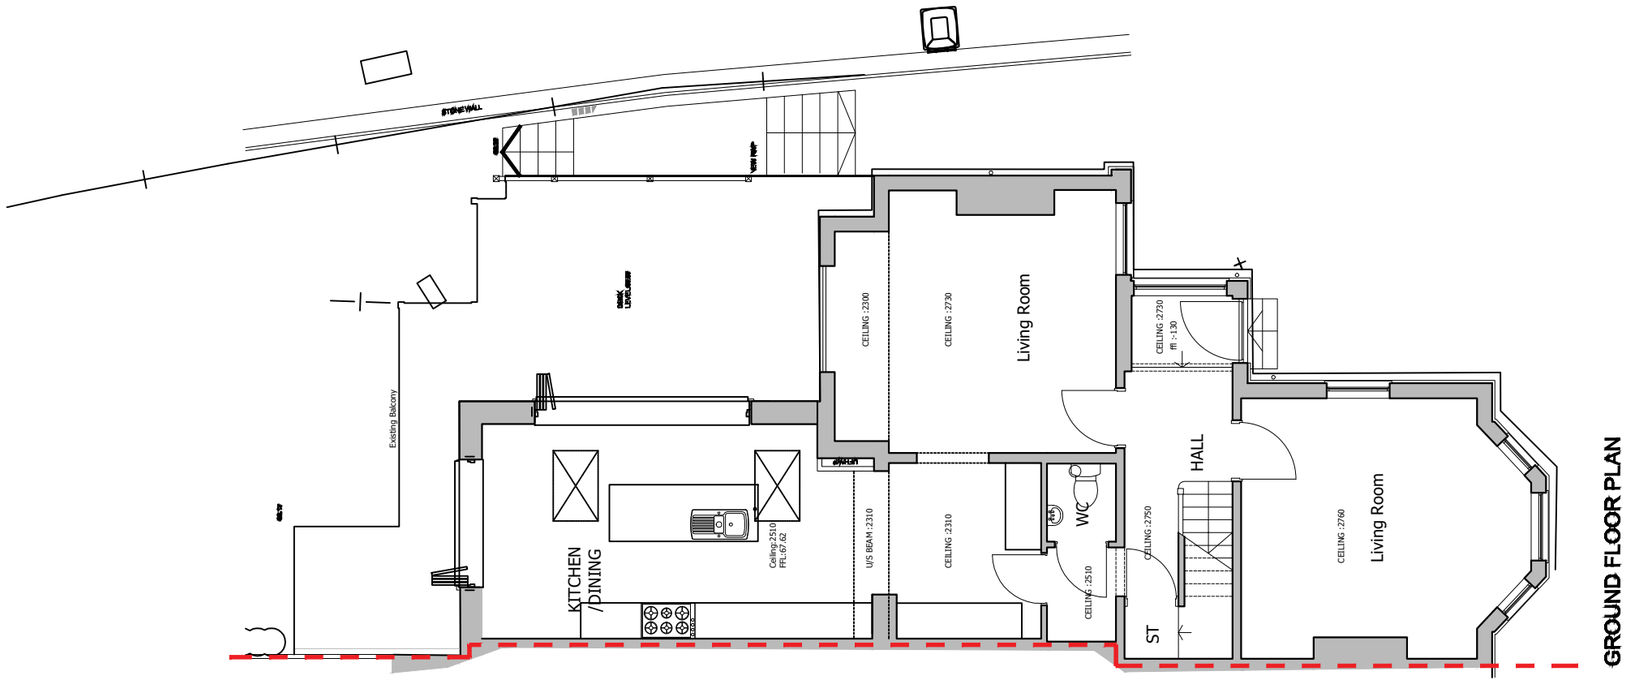

GROUND FLOOR PLAN

SCALE 1:100
SCALE 1:1

0m 1m 2m 4m 6m 8m 10m
0m 10mm 20mm 40mm 60mm 80mm 100mm

PLANNING

Ar

PROJECT:
7 Champion Hill
Duffiled
Belper DE56 4EW

CLIENT:
Mr and Mrs Hill

DRAWING:
Existing floor plan

DRAWING No.: E22-44_EXGAP00
REV: -

SCALE: 1:100 @A3
DRAWN: ar DATE: 22.07.22
CHECKED: DATE:

T:01543 323063 M:07830452312
E-mail: mail@ar-architects.co.uk
©COPYRIGHT EXISTS ON THE DESIGNS AND INFORMATION SHOWN ON THIS DRAWING